

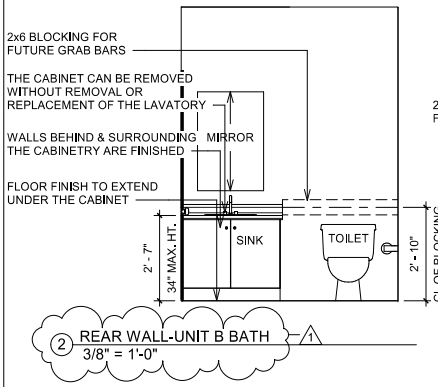



2 REAR WALL-UNIT B BATH
3/8" = 1'-0"

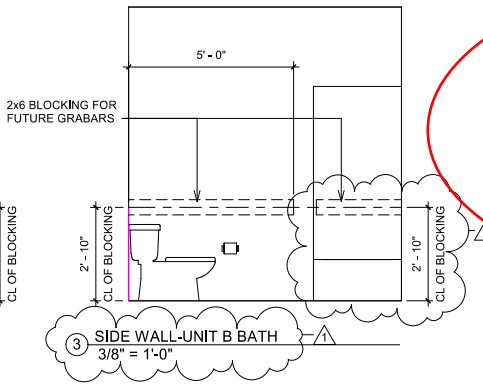

3 SIDE WALL-UNIT B BATH
3/8" = 1'-0"

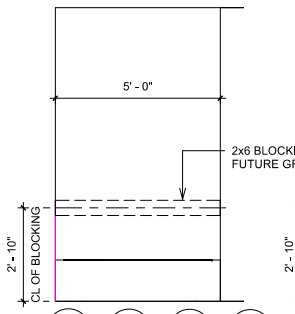

4 TUB WALL-UNIT B BATH
3/8" = 1'-0"

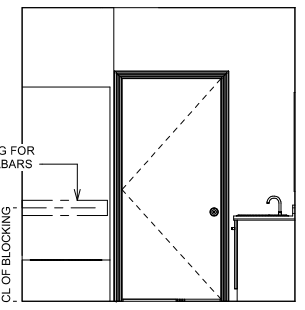


6 TUB SIDE WALL - UNIT B BATH
3/8" = 1'-0"

SYMBOLS LEGEND

EXIT	EXIT ARROW
EXIT	ILLUMINATED EXIT SIGN WITH 90 MINUTE POWER BACK UP
	EMERGENCY EGRESS LIGHT * WITH 90 MINUTE POWER BACK UP
EXIT	ILLUMINATED EXIT SIGN WITH EMERGENCY EGRESS LIGHT *


* EGRESS LIGHTING TO PROVIDE A MINIMUM OF 1-FOOTCANDLE WITH AUXILLARY POWER FROM BATTERY BACKUP

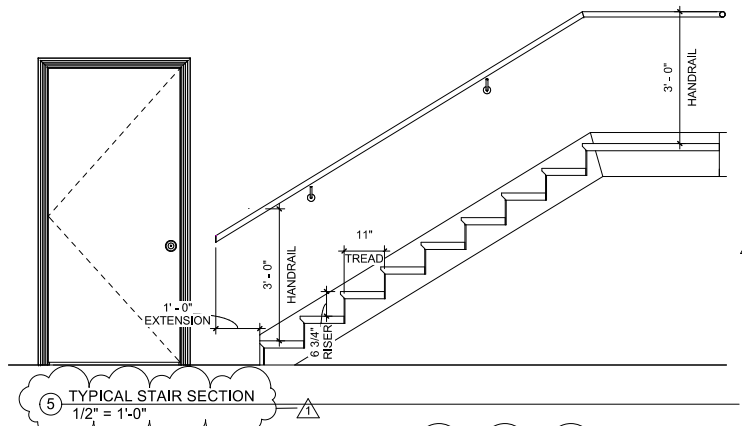

5 TYPICAL STAIR SECTION
1/2" = 1'-0"

WALLS LEGEND

WALL ID	CUT SHEET/ NOTES	RATED ASSEMBLY NUMBER AND DESCRIPTION
W 1	SEE: A 5,3	WP 3514 - 1 HOUR RATED 4 3/4" INTERIOR WALL — 5/8" TYPE 'X' GWB; 2x4 @ 16" O.C.; 5/8" TYPE 'X' GWB
W 2	SEE: A 5,3	WP 3660 - 1 HOUR RATED 6 3/4" INTERIOR WALL — 5/8" TYPE 'X' GWB; 2x6 @ 16" O.C.; 5/8" TYPE 'X' GWB
W 3	SEE: A 5,1	U305 - 1 HOUR / STC 57 7 5/8" INTERIOR WALL — 5/8" TYPE 'X' GWB; 2x6 @ 16" O.C.WITH 5 1/2" BATT INSULATION; 5/8" TYPE 'X' GWB OVER 7/8" SOUND CHANNEL; 5/8" TYPE 'X' GWB
W 4	SEE: A 4,1 A 5,3	WP 3661 - EXT. LOAD BRNG. WALL 1 HOUR RATED FROM BOTH SIDES — 2x6 @ 16" O.C. WITH 5 1/2" MINERAL WOOL INSULATION (NOMINAL 2.5 PCF); 5/8" DENSGLASS FIREGUARD SHEATHING
W 5		NOT USED
W 6	SEE: A 5,1	WP3910 - 2 HOUR / STC 50-54 INTERIOR WITH STAGGERED STUDS — (2) LAYERS 5/8" TYPE 'X' GWB; 2x4 @ 16" O.C. STAGGERED 8" O.C. ON 2x6 PLATE; (2) LAYERS 5/8" TYPE 'X' GWB

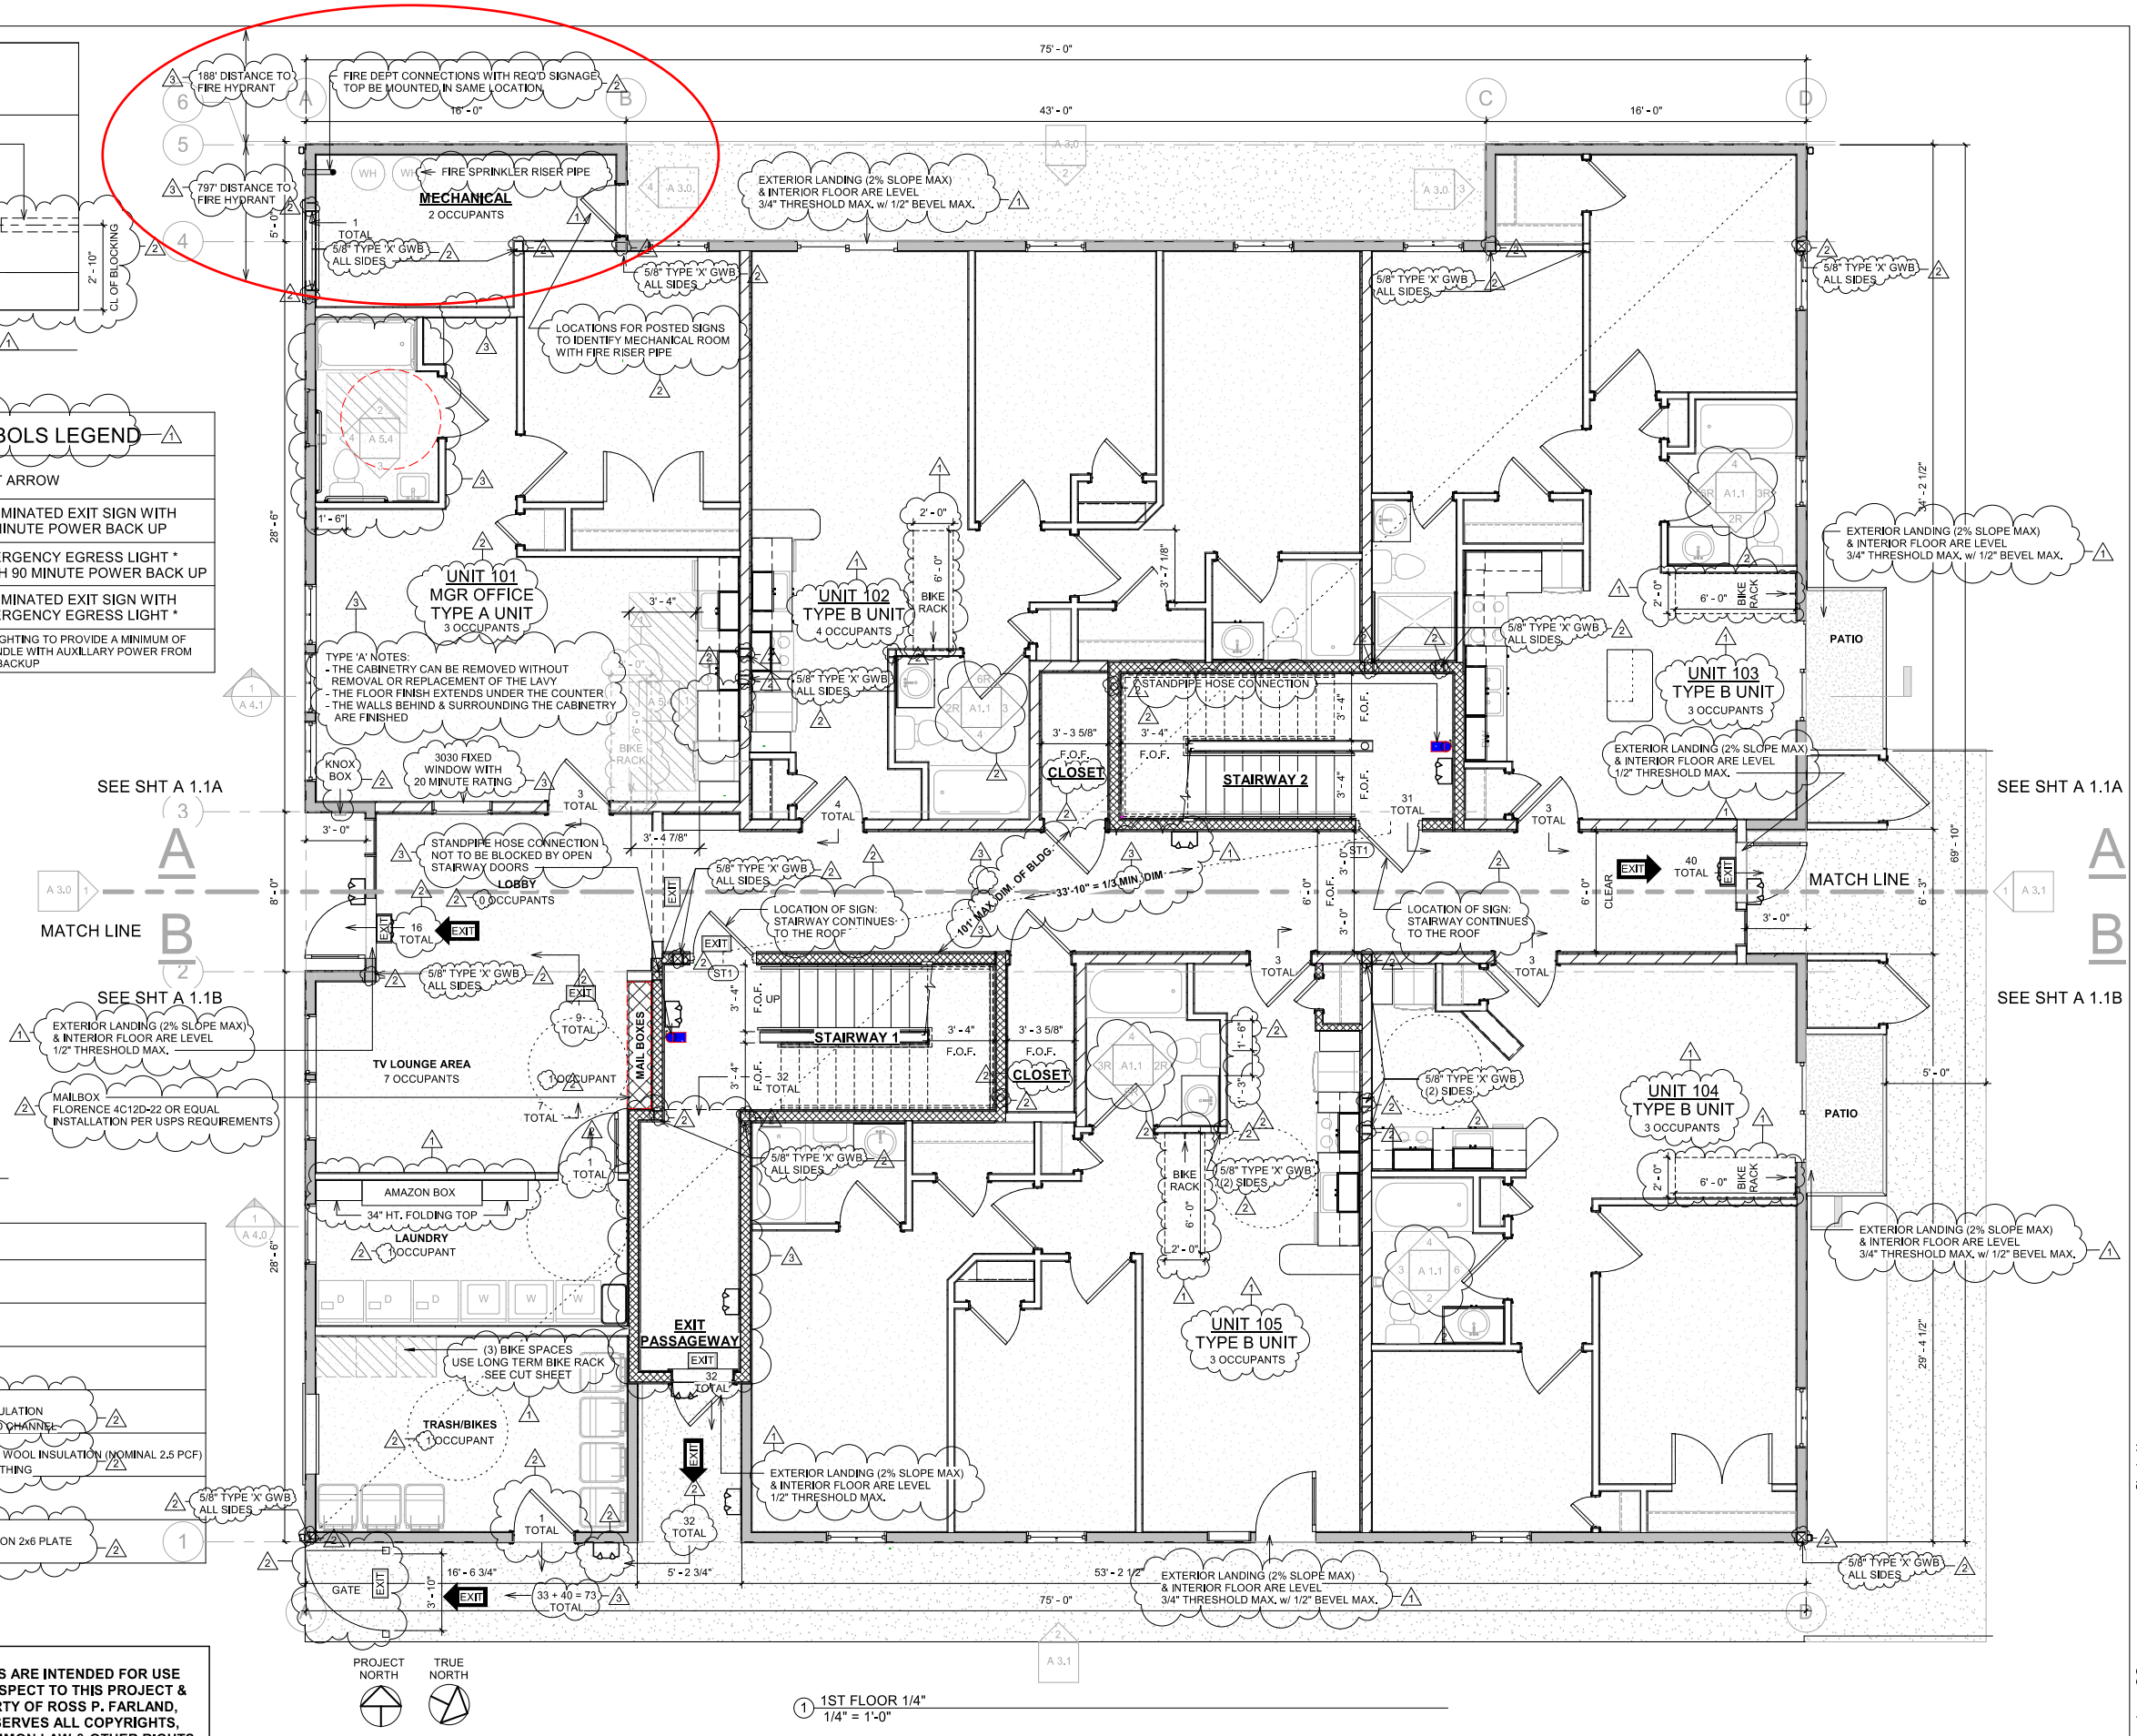

1 1ST FLOOR 1/4"
1/4" = 1'-0"

Ross P. Farland Architect

ROSS P. FARLAND, A.I.A.
3531 DRIFT CREEK RD SE
SUBLIMITY, OR 97385
(PH) 503-291-7160 / (Email)ross@dezineworks.biz

REGISTERED ARCHITECT ROSS P. FARLAND 1106 SUBLIMITY, OREGON STATE OF OREGON

THESE DRAWINGS ARE INTENDED FOR USE SOLELY WITH RESPECT TO THIS PROJECT & ARE THE PROPERTY OF ROSS P. FARLAND, A.I.A., WHICH RESERVES ALL COPYRIGHTS, STATUTORY, COMMON LAW & OTHER RIGHTS

No.	Description	Date
1	PDX REVISIONS	1/25/2018
2	PDX REVISOINS 2	6/16/2018
3	PDX REVISOINS 3	3/19/2019

PROJECT NAME: CECELIA APARTMENTS

DEVELOPER: LEEWAY DEVELOPMENT COMPANY

SHEET: FLOOR PLAN - 1st FLOOR

SITE ADDRESS: 6261 N CECELIA ST, PORTLAND OR 97203-1801

Scale: As indicated

Set Date: 8/15/2017

A 1.1

Checked by

Drawn by: SG

3/27/2019 9:07:47 AM