City of Portland, Oregon
Bureau of Development Services
Land Use Services
FROM CONCEPT TO CONSTRUCTION

Charlie Hales, Mayor
Paul L. Scarlett, Director
Phone: (503) 823-7300
Fax: (503) 823-5630
TTY: (503) 823-6868
www.portlandoregon.gov/bds

Date: April 12, 2013

To: Interested Person

From: Shawn Burgett, Land Use Services
503-823-7618 / shawn.burgett@portlandoregon.gov

NOTICE OF A TYPE II PROPOSAL IN YOUR NEIGHBORHOOD

Development has been proposed in your neighborhood. The proposed development requires a land use review. The proposal, review process, and information on how to respond to this notice are described below. A copy of the site plan and zoning map is attached. I am the staff person handling the case. Please call me if you have questions regarding this proposal. Please contact the applicant if you have questions regarding any future development on the site.

Because we must publish our decision within 28 days, **we need to receive your written comments by 5 p.m. on May 3, 2013**. Please mail or deliver your comments to the address at the bottom of the page, and include the Case File Number, LU 13-109246 AD , in your letter. It also is helpful to address your letter to me, Shawn Burgett.

CASE FILE NUMBER: LU 13-109246 AD

Applicant: Mike Coyle
Faster Permits
14334 NW Eagleridge Lane
Portland, OR 97229

Owner: Steve Slocum
5555 NE 18th Ave
Portland, OR 97211-5542

Site Address: 5555 NE 18TH AVE

Legal Description: OAKHURST, BLOCK 4, LOT 5&8
Tax Account No.: R622300770
State ID No.: 1N1E14DC 19500
Quarter Section: 2432
Neighborhood: Vernon, contact Chris Miller at 503-228-3122.
Business District: North-Northeast Business Assoc, contact Joice Taylor at 503-445-1321.
District Coalition: NE Coalition of Neighborhoods, Shoshana Cohen at 503-388-5004.
Zoning: R2.5ah (Single Family Residential 2,500 with "a" alternative design density and "h" aircraft landing zone overlays)
Case Type: AD (Adjustment)
Procedure: Type II, an administrative decision with appeal to the Adjustment Committee.

Proposal:
The 10,000 sq. ft. subject site has two historic lots (5 and 8) located on it. The existing home (5555 NE 18th Ave) is located on historic lot 8. The applicant has applied for a Lot Confirmation/Property Line Adjustment (13-107667 PR) to re-establish historic lot 5 on the site

and reconfigure this property boundary. If approved, it will result in a developable lot south of the existing house on the site.

Based on the proposed Lot Confirmation/Property line adjustment, the new lot line proposed would be located 3 feet from the bay window associated with the existing house, with an eave located on the bay window extending an additional 1 foot into the 3 foot side setback proposed. In addition, a setback of 4.81 feet is proposed between the southwestern corner of the existing house and the new lot line. Zoning Code section 33.110.220.B (table 110-3) requires a 5 foot side setback. The applicant has requested an adjustment to this standard.

Relevant Approval Criteria:
In order to be approved, this proposal must comply with the approval criteria of Title 33. Adjustment requests will be approved if the review body finds that the applicant has shown that approval criteria A. through F. of Section 33.805.040, Adjustment Approval Criteria, have been met.

33.805.040 Approval Criteria
Adjustment requests will be approved if the review body finds that the applicant has shown that approval criteria A. through F. below have been met.

- **A.** Granting the adjustment will equally or better meet the purpose of the regulation to be modified; and
- **B.** If in a residential zone, the proposal will not significantly detract from the livability or appearance of the residential area, or if in an OS, C, E, or I zone, the proposal will be consistent with the classifications of the adjacent streets and the desired character of the area; and
- **C.** If more than one adjustment is being requested, the cumulative effect of the adjustments results in a project which is still consistent with the overall purpose of the zone; and *(not applicable)*
- **D.** City-designated scenic resources and historic resources are preserved; *(not applicable)*
- **E.** Any impacts resulting from the adjustment are mitigated to the extent practical; and
- **F.** If in an environmental zone, the proposal has as few significant detrimental environmental impacts on the resource and resource values as is practicable; *(not applicable)*

Zoning Code Section *33.700.080* states that Land Use Review applications are reviewed under the regulations in effect at the time the application was submitted, provided that the application is complete at the time of submittal, or complete within 180 days. This application was submitted on January 25, 2013 and determined to be complete on April 4, 2013.

DECISION MAKING PROCESS
The Bureau of Development Services will make a decision on this proposal.
We will consider your comments, and

- Approve the proposal.
- Approve the proposal with conditions.
- Deny the proposal.

The neighborhood association listed on the first page of this notice may take a position on this application. They may also schedule an open meeting prior to making their recommendation to the Bureau of Development Services. Please contact the person listed as the neighborhood contact to determine the time and date of this meeting.

ORS 227.178 states the City must issue a final decision on Land Use Review applications within 120-days of the application being deemed complete. The 120-day review period may be extended at the request of the applicant.

The file and all evidence on this case are available for your review by appointment only. Please call the Request Line at our office, 1900 SW Fourth Avenue, Suite 5000, phone 503-823-7617, to schedule an appointment. I can provide some information over the phone. Copies of all

information in the file can be obtained for a fee equal to the cost of services. Additional information about the City of Portland, city bureaus, and a digital copy of the Portland Zoning Code is available on the internet at www.portlandonline.com.

APPEAL PROCESS
If you disagree with the Bureau of Development Services administrative decision, you can appeal the decision to the Adjustment Committee. This review body will hold a public hearing for the appeal. When the decision is mailed, the criteria used to make the decision and information on how to file an appeal will be included. If you do not send any comments, you can still appeal the decision. There is a 14-day deadline to file an appeal beginning on the day the decision is mailed. The reason for the appeal must be specifically defined in order for the review body to respond to the appeal. If an appeal is filed, you will be notified of the time and location of the appeal hearing.

There is a fee charged for appeals. Recognized neighborhood associations may qualify for an appeal fee waiver.

APPEAL OF THE FINAL CITY DECISION
After an appeal hearing, the review body decision may be appealed to the Oregon Land Use Board of Appeals (LUBA) at 550 Capitol St. NE, Suite 235, Salem, OR 97301. The phone number for LUBA is 1-503-373-1265. Issues that may provide the basis for an appeal to LUBA must be raised prior to the comment deadline or prior to the conclusion of the hearing if a local appeal is requested. If you do not raise an issue with enough specificity to give the Bureau of Development Services an opportunity to respond to it, that may also preclude an appeal to LUBA on that issue.

The Bureau of Development Services is committed to providing equal access to information and hearings. Please notify us no less than five business days prior to the event if you need special accommodations. Call 503-823-7300 (TTY 503-823-6868).

Enclosures:
Zoning Map
Site Plan

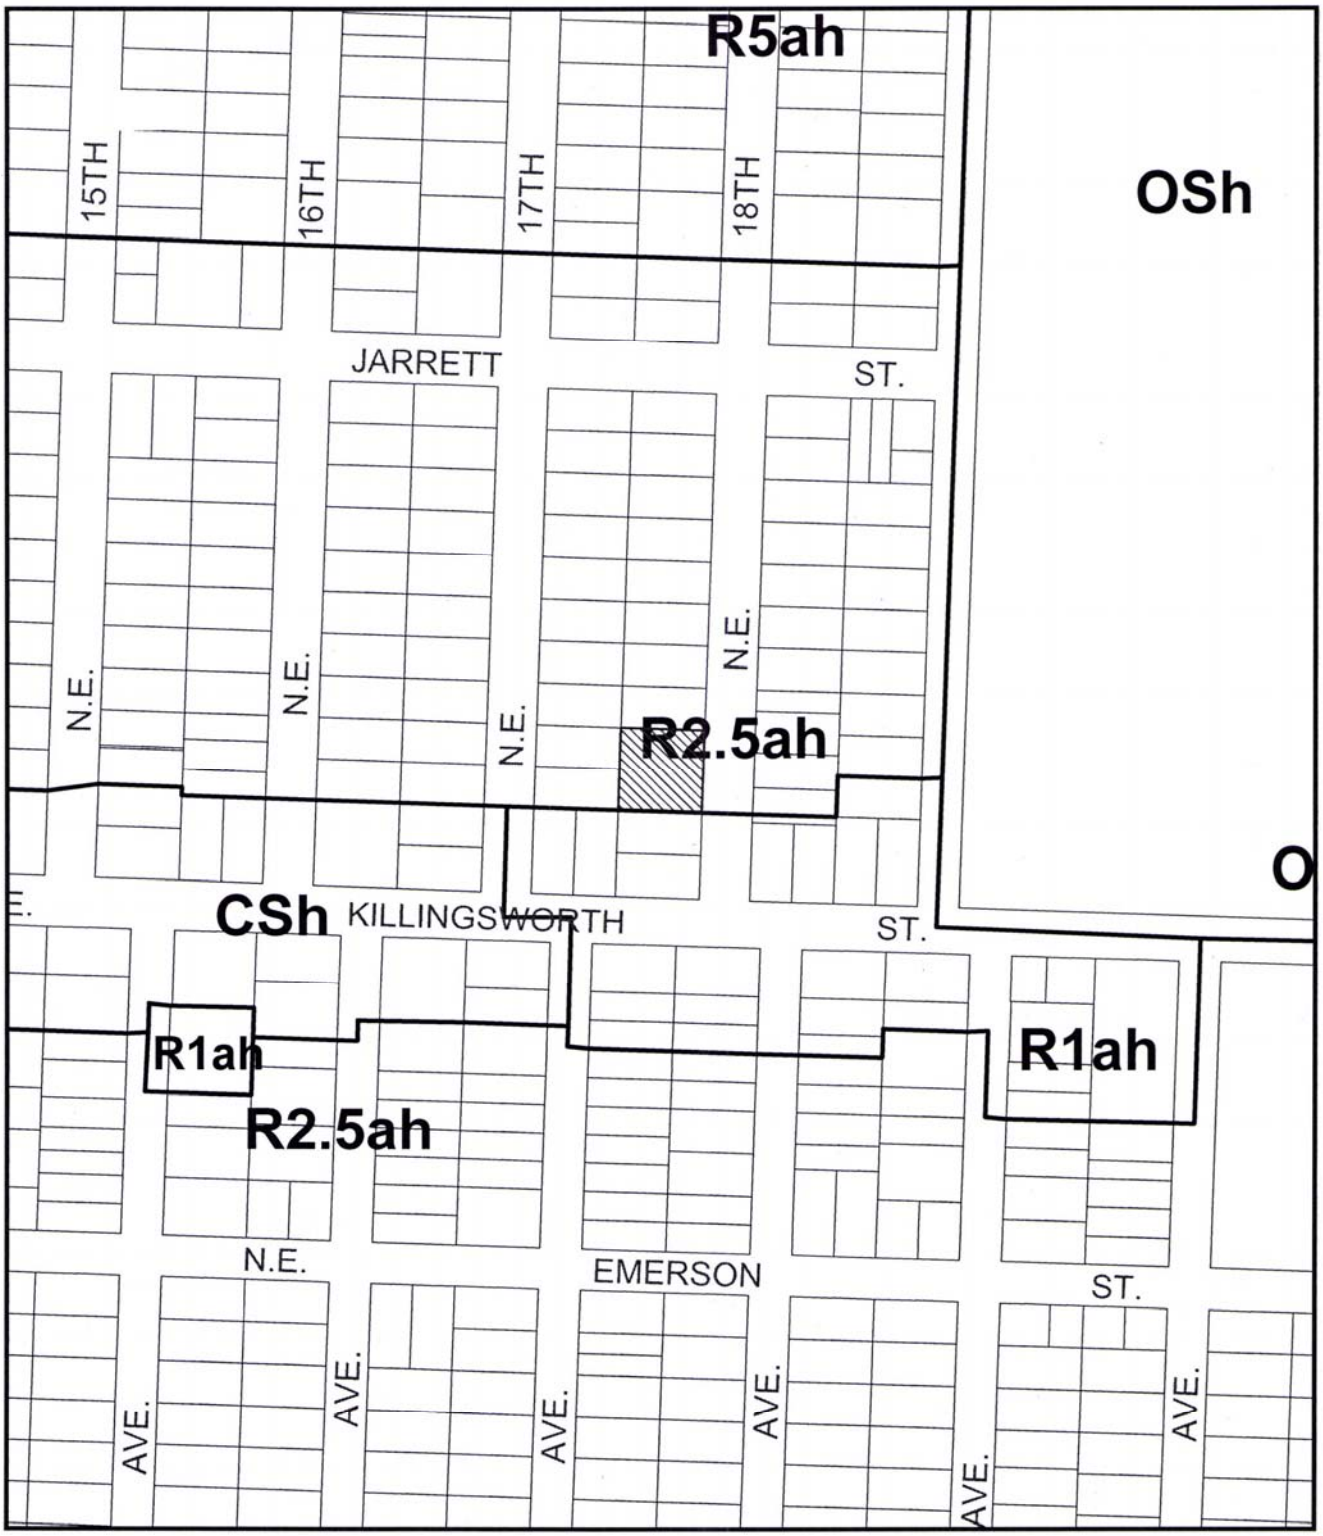

ZONING Site

NORTH

File No. LU 13-109246 AD
1/4 Section 2432
Scale 1 inch = 200 feet
State_Id 1N1E14DC 19500
Exhibit B (Jan 28,2013)

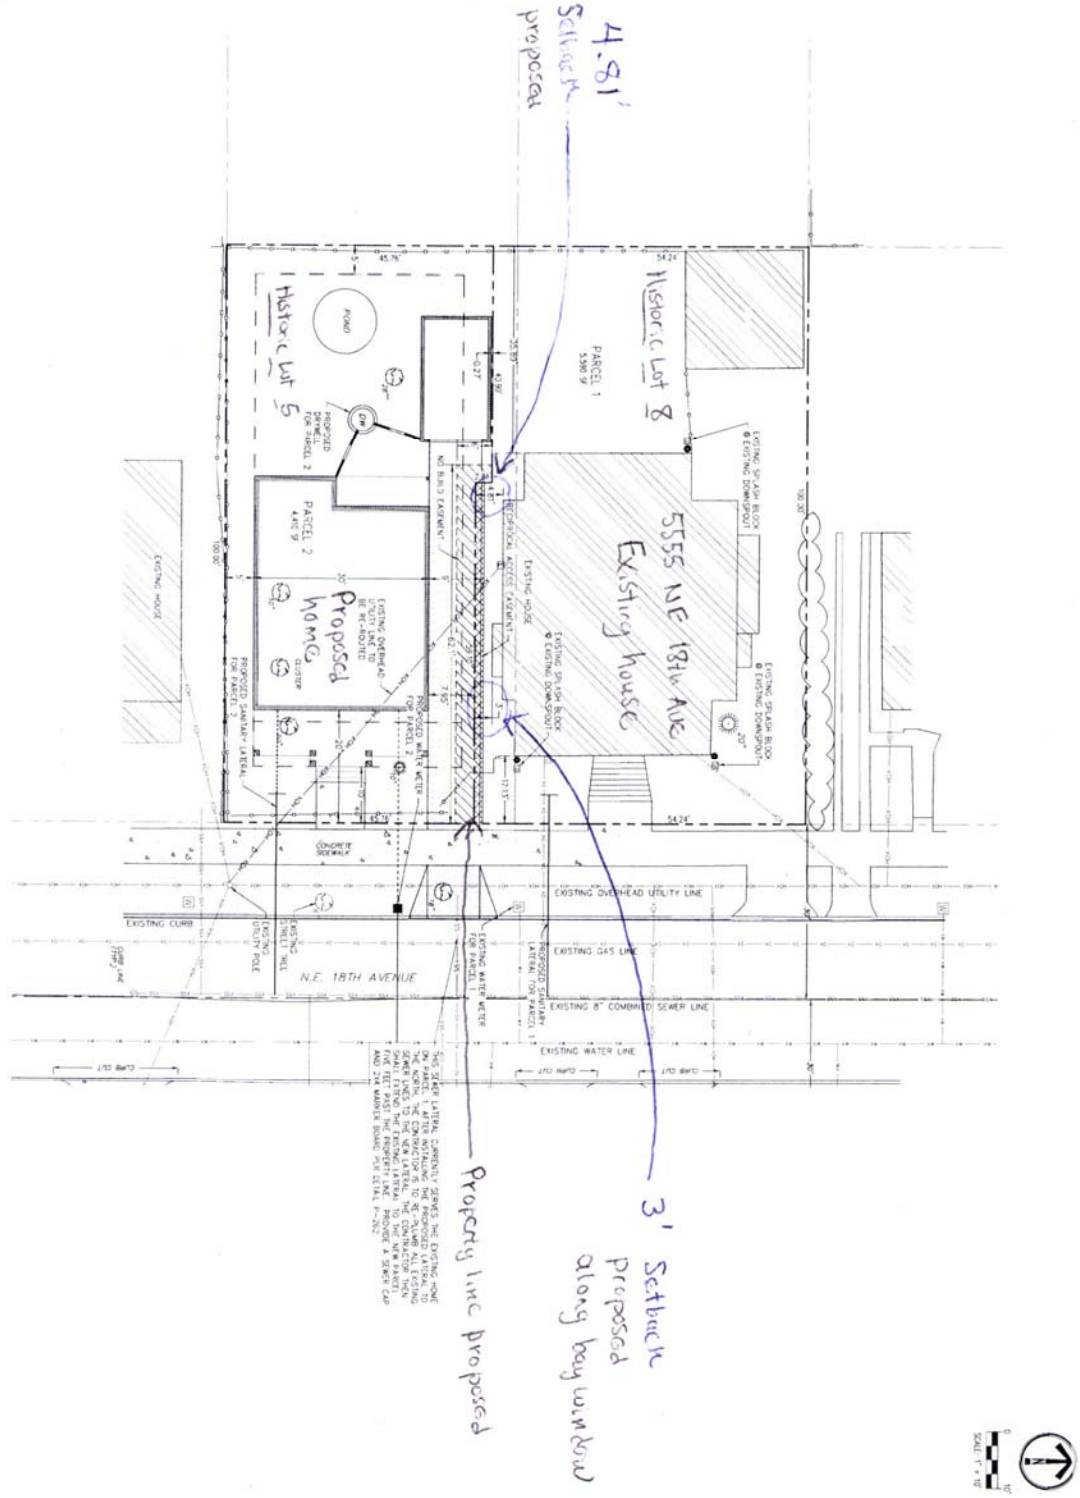

SHEET 1 OF 1	EMERIO Design 6107 SW MURRAY BLVD, SUITE 147 BEAVERTON, OREGON 97008 PH: (503) 515-5528	REVISIONS NO. / DATE / DESCRIPTION	PLA/SITE UTILITY PLAN	5555 NE 18TH AVENUE TAX MAP T1N R1E 14DC TAX LOT 19500 MULTNOMAH COUNTY, OREGON

DESIGN STAFF, Plotted: Feb 27, 2013 - 12:01pm, P:\124-092 5555 NE 18th Ave\dwg\Plan\124-092_PLA-EXH.dwg