City of Portland, Oregon
Bureau of Development Services
Land Use Services
FROM CONCEPT TO CONSTRUCTION

Amanda Fritz, Commissioner
Paul L. Scarlett, Director
Phone: (503) 823-7300
Fax: (503) 823-5630
TTY: (503) 823-6868
www.portlandoregon.gov/bds

Date: July 18, 2014
To: Interested Person
From: Hillary Adam, Land Use Services
503-823-3581 / Hillary.Adam@portlandoregon.gov

NOTICE OF A TYPE I PROPOSAL IN YOUR NEIGHBORHOOD

Development has been proposed in your neighborhood. The proposed development requires a land use review. The proposal, review process, and information on how to respond to this notice are described below. A copy of the site plan and zoning map is attached. I am the staff person handling the case. Please call me if you have questions regarding this proposal. Please contact the applicant if you have questions regarding any future development on the site.

Because we must publish our decision within 21 days, **we need to receive your written comments by 5 p.m. on August 1, 2014**. Please mail or deliver your comments to the address at the bottom of the page, and include the Case File Number, LU 14-179267 HR, in your letter. It also is helpful to address your letter to me, Hillary Adam. You can also e-mail your comments to me at my e-mail address identified above.

CASE FILE NUMBER: LU 14-179267 HR – WINDOW REPLACEMENT

Applicant: Sarah Fernandez / Hammer And Hand
1020 SE Harrison St. / Portland, OR 97214

Owner: G. Kenneth Shiroishi / 2135 NE 26th Ave / Portland, OR 97212

Site Address: 2135 NE 26TH AVE

Legal Description: BLOCK 2 LOT 6, EAST IRVINGTON
Tax Account No.: R224400240
State ID No.: 1N1E25CB 17000
Quarter Section: 2833

Neighborhood: Irvington, contact Dean Gisvold at 503-284-3885.
Business District: North-Northeast Business Assoc, contact Joice Taylor at 503-841-5032.
District Coalition: Northeast Coalition of Neighborhoods, contact Claire Adamsick at 503-388-9030.

Plan District: None
Other Designations: Contributing resource in the Irvington Historic District, listed in the National Register of Historic Places on October 22, 2010.

Zoning: R5 – Residential 5,000
Case Type: HR – Historic Resource Review
Procedure: Type I, an administrative decision with appeal to the Oregon Land Use Board of Appeals (LUBA).

Proposal:
The applicant proposes to replace one non-historic wood divided-light bay window, installed in 2001, on the front façade with a new wood divided-light bay window to match the existing.

Historic resource review is required because the proposal is for a non-exempt exterior alteration on a resource in the Irvington Historic District.

Relevant Approval Criteria:
In order to be approved, this proposal must comply with the approval criteria specified in the Portland Zoning Code. The relevant approval criteria are:

- 33.846.060.G. *Other approval criteria*

Zoning Code Section *33.700.080* states that Land Use Review applications are reviewed under the regulations in effect at the time the application was submitted, provided that the application is complete at the time of submittal, or complete within 180 days. This application was submitted on July 3, 2014 and determined to be complete on July 14, 2014

Decision Making Process
The Bureau of Development Services will make a decision on this proposal. We will consider your comments, and either:

- Approve the proposal.
- Approve the proposal with conditions.
- Deny the proposal.

We will mail you a copy of our decision only if you comment in writing to us at the City of Portland Bureau of Development Services, 1900 SW Fourth Ave., Suite 4500, Portland, OR 97201. There will be no public hearing.

The neighborhood association listed on the first page of this notice may take a position on this application. They may also schedule an open meeting prior to making their recommendation to the Bureau of Development Services. Please contact the person listed as the neighborhood contact to determine the time and date of this meeting.

The file and all evidence on this case are available for your review by appointment only. Please call the Request Line at our office, 1900 SW Fourth Avenue, Suite 5000, phone 503-823-7617, to schedule an appointment. I can provide some information over the phone. Copies of all information in the file can be obtained for a fee equal to the cost of services. You may also find additional information about the City of Portland and City Bureaus, as well as a digital copy of the Portland Zoning Code, by visiting the City's homepage on the Internet at www.portlandonline.com.

ORS 227.178 states the City must issue a final decision on Land Use Review applications within 120-days of the application being deemed complete. The 120-day review period may be extended at the request of the applicant.

Appeal Process
If you disagree with the Bureau of Development Services administrative decision, you can appeal the decision to the Oregon Land Use Board of Appeals (LUBA) at 775 Summer St NE, Suite 330, Salem OR 97301-1283. The phone number for LUBA is 1-503-373-1265. Issues which may provide the basis for an appeal to LUBA must be raised in writing before the deadline for comments, or you may not be able to raise that issue in an appeal. If you do not raise an issue with enough specificity to give the Bureau of Development Services an opportunity to respond to it, that also may preclude an appeal to LUBA on that issue.

The Bureau of Development Services is committed to providing equal access to information and hearings. Please notify us no less than five business days prior to the event if you need special accommodations. Call 503-823-7300 (TTY 503-823-6868).

Enclosures:
Zoning Map, Partial Plan, Front Elevation

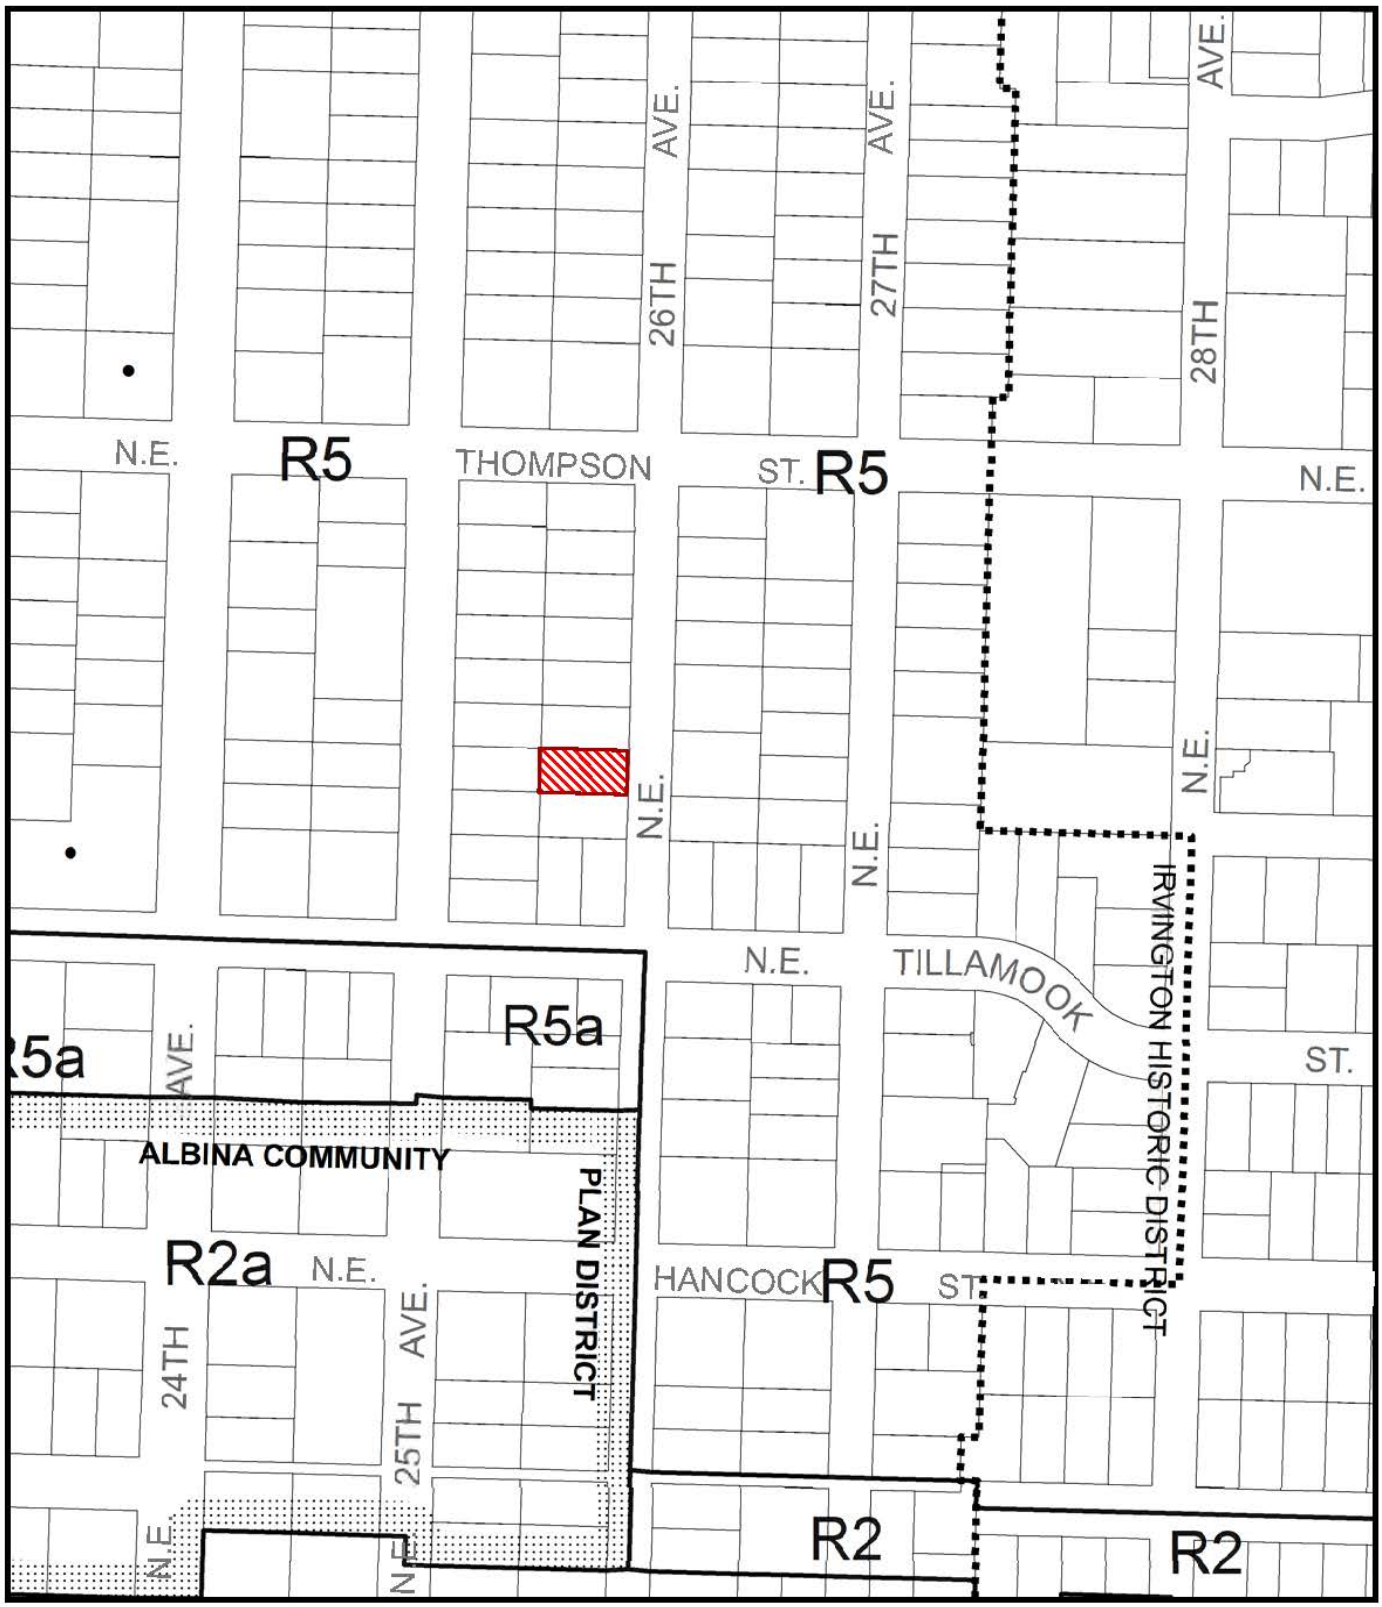

ZONING

Site

Historic Landmark

NORTH

This site lies within the:
IRVINGTON HISTORIC DISTRICT

File No. LU 14-179267 HR
1/4 Section 2833
Scale 1 inch = 200 feet
State_Id 1N1E25CB 17000
Exhibit B (Jul 07,2014)

SHIROISHI RESIDENCE
2135 NE 26TH AVENUE
PORTLAND OR 97212

BAY WINDOW REPLACEMENT

07.01.14

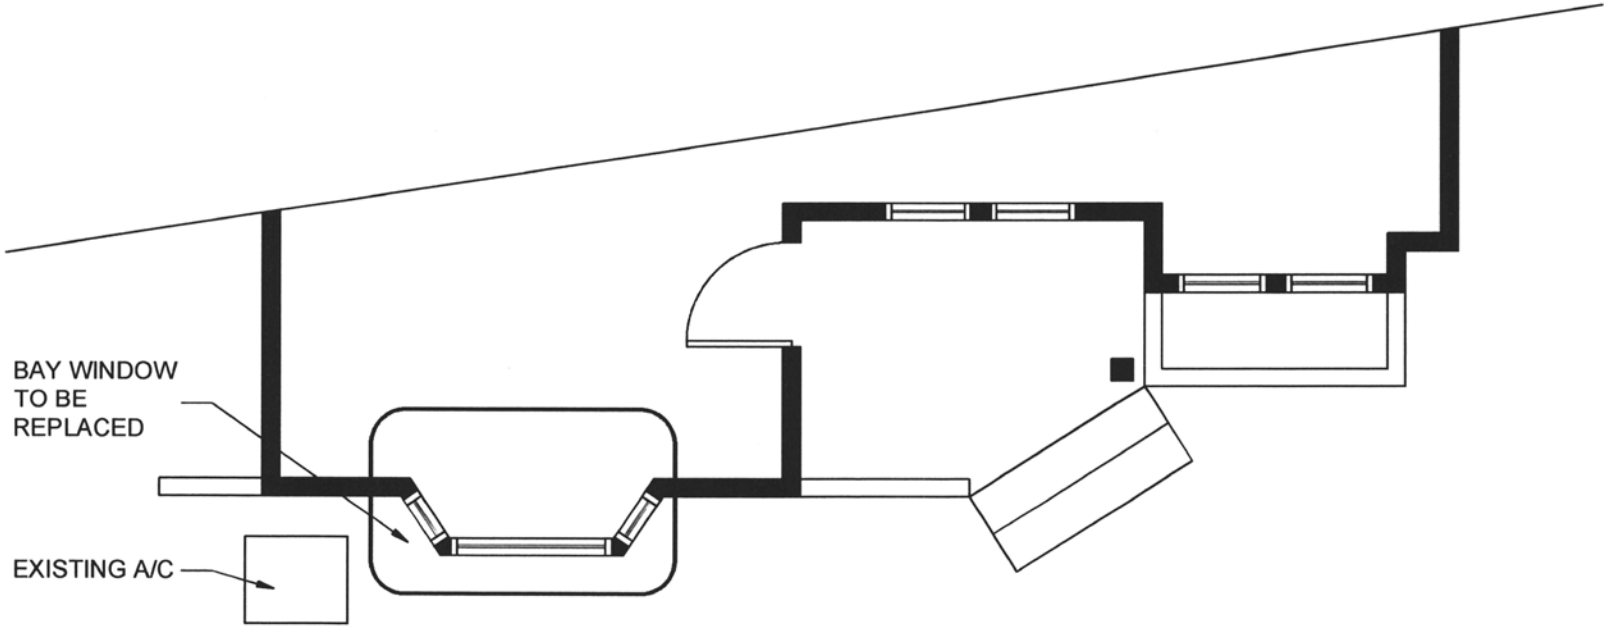

LU14-179267 HK

SITE PLAN
3/16" = 1'-0"

SHIROISHI RESIDENCE
2135 NE 26TH AVENUE
PORTLAND OR 97212

BAY WINDOW REPLACEMENT

07.01.14

FACADE
3/16" = 1'-0"

LU 14-179267 HR