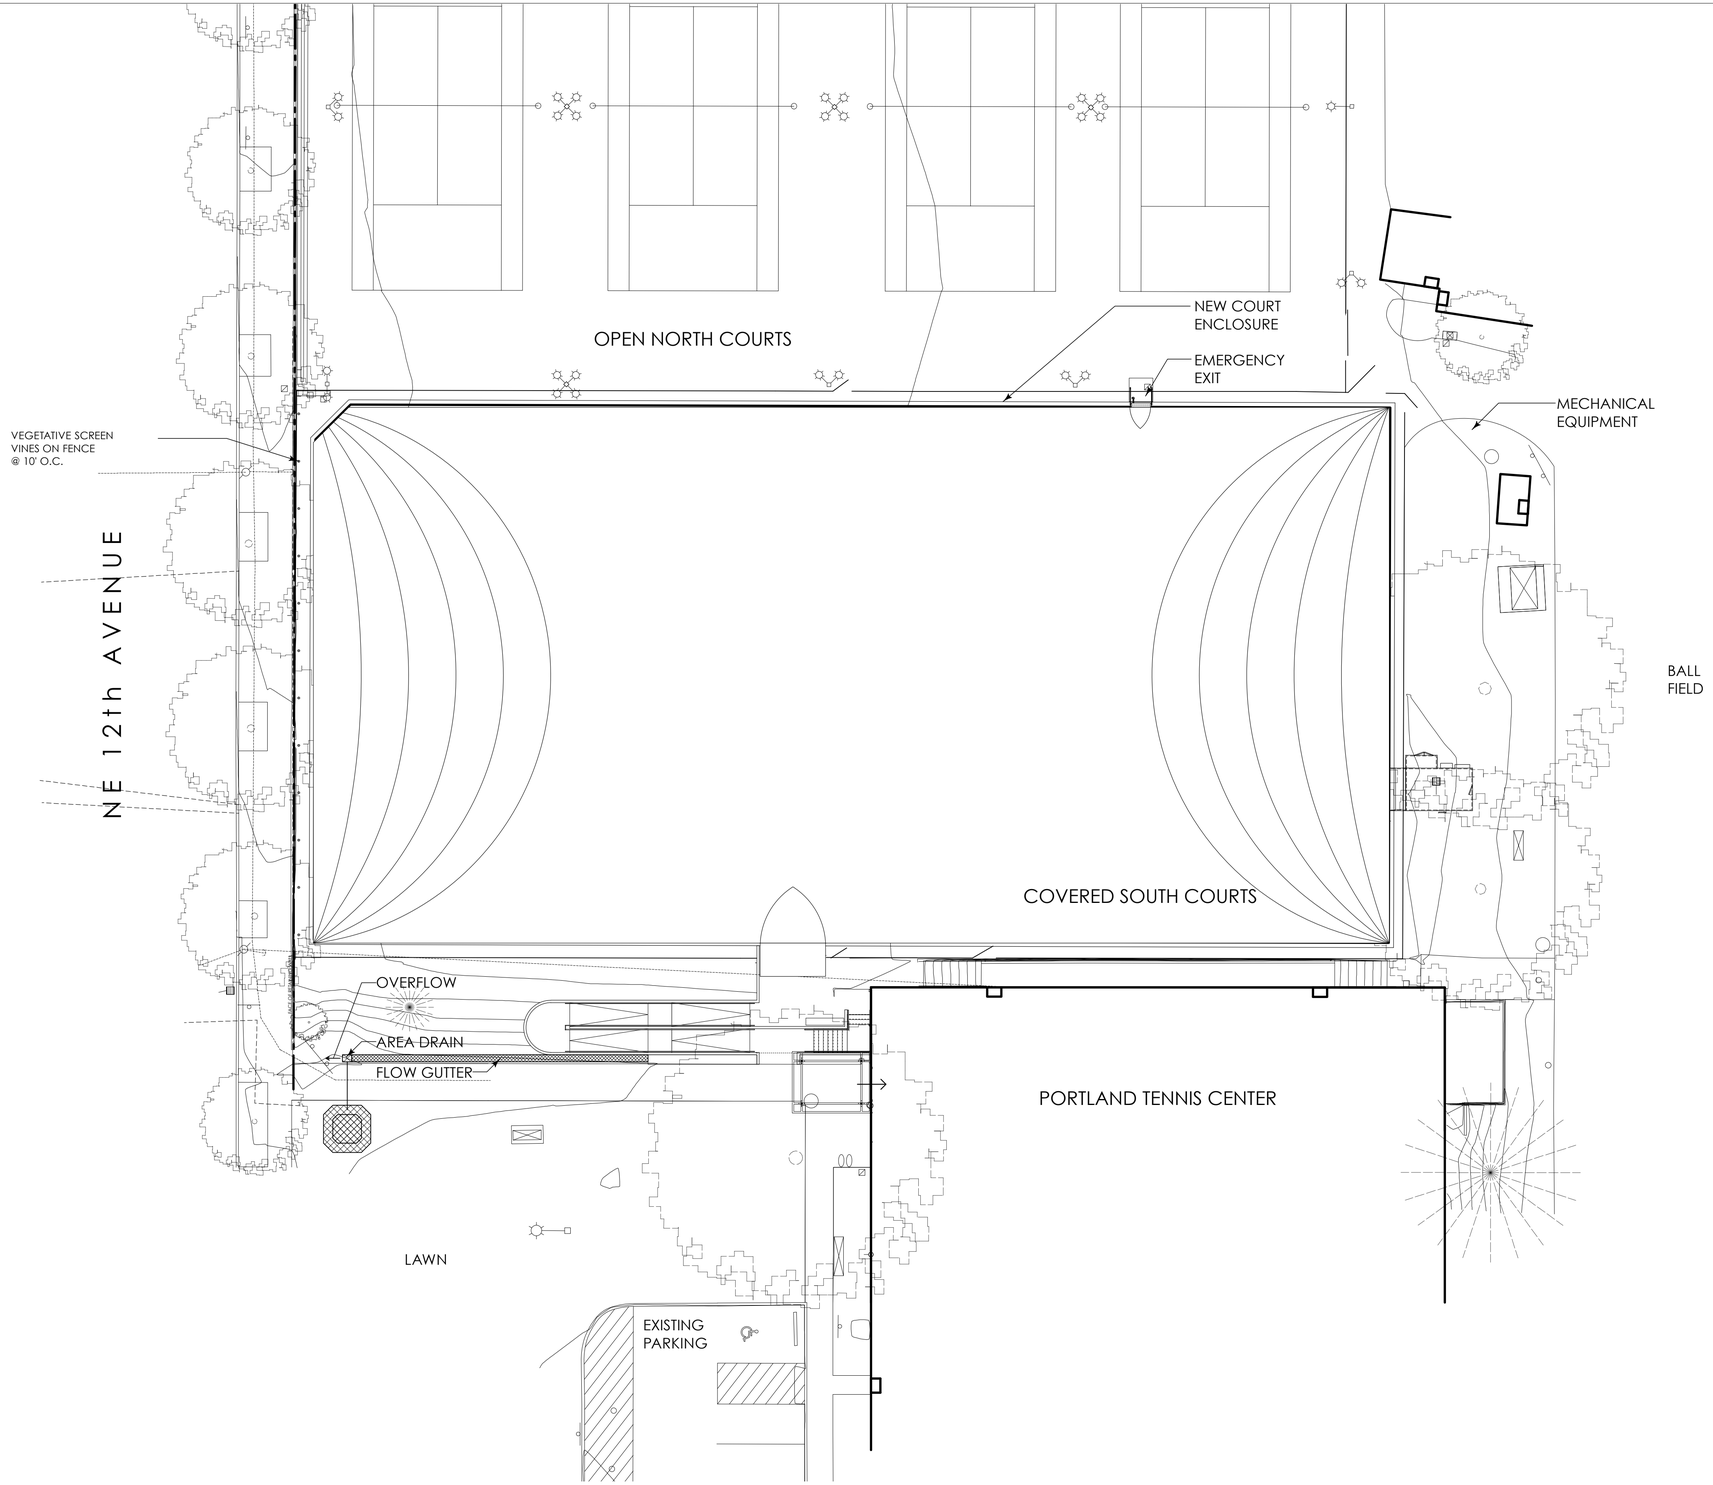


A1 / A1.01 SITE PLAN
Scale: 1/16" = 1'-0"

0 16 32 48 FT

N

PORTLAND
PARKS & RECREATION
Healthy Parks, Healthy Portland

Portland Parks and Recreation
AMANDA FRITZ, Commissioner
Mike Abbaté, Director

SITE PLAN
PORTLAND TENNIS CENTER`
Portland, Oregon

PROJECT MANAGER: SUSAN MEAMBER 503-823-9709
SECTION:
DRAWN BY:
SCALE: AS NOTED
DATE: OCTOBER 25, 2013

REVISIONS

DATE	DESCRIPTION	BY
10.25.13	60% CD SET	

SITE PLAN

A1.01

of