
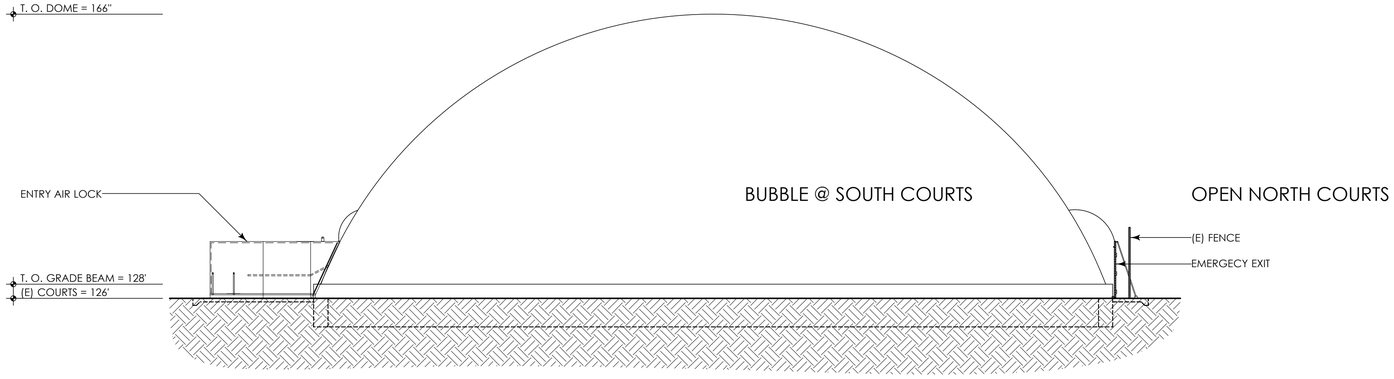


2 A2.1 END ELEVATION
Scale: 3/32" = 1'-0"

0 16 32 48 64 FT

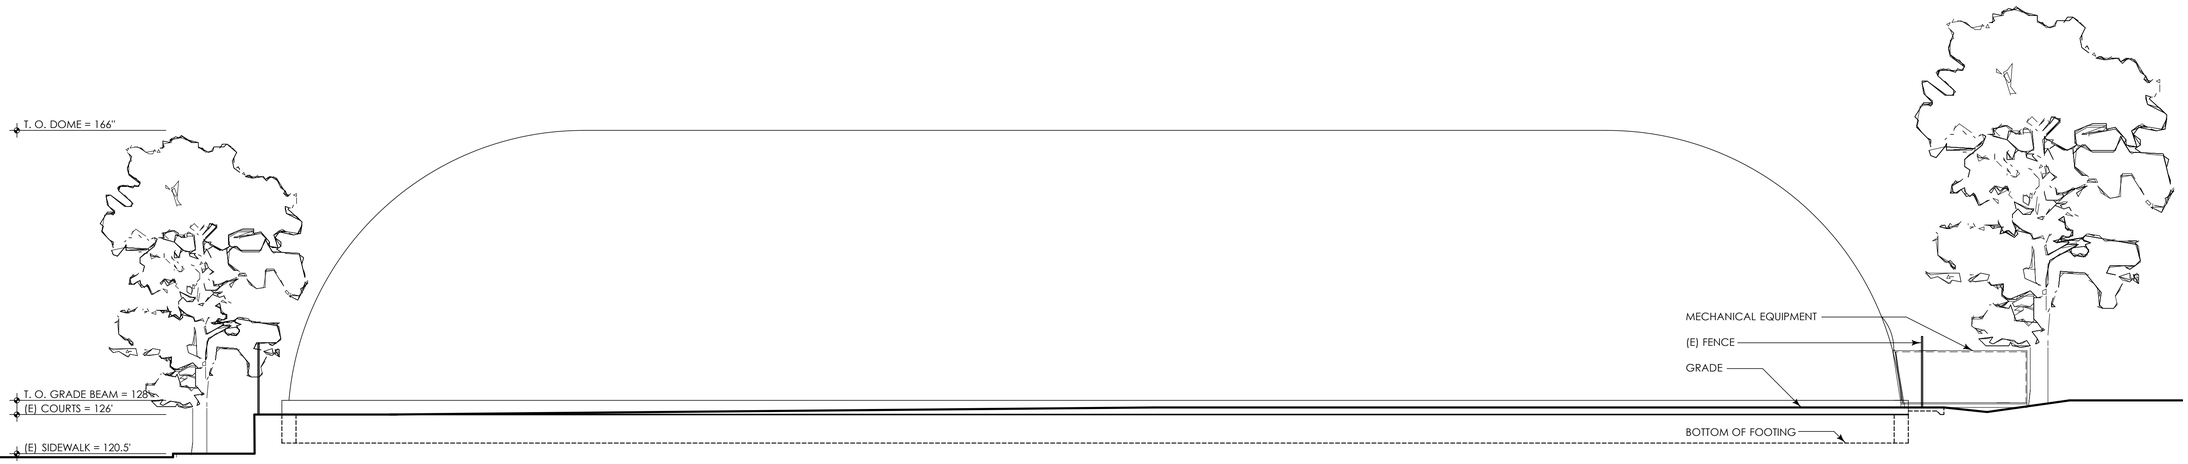

1 A2.1 SIDE ELEVATION
Scale: 3/32" = 1'-0"

0 16 32 48 64 FT

PORTLAND
PARKS & RECREATION
Healthy Parks, Healthy Portland

Portland Parks and Recreation
AMANDA FRITZ, Commissioner
Mike Abbaté, Director
Portland, Oregon

PROJECT MANAGER: SUSAN MEAMBER 503-823-9709
DATE: OCTOBER 25, 2013
SCALE: AS NOTED
DRAWN BY:
SECTION:

REVISIONS

DATE	DESCRIPTION	BY
10.25.13	60% CD SET	

EXTERIOR
ELEVATIONS

A2.01
of