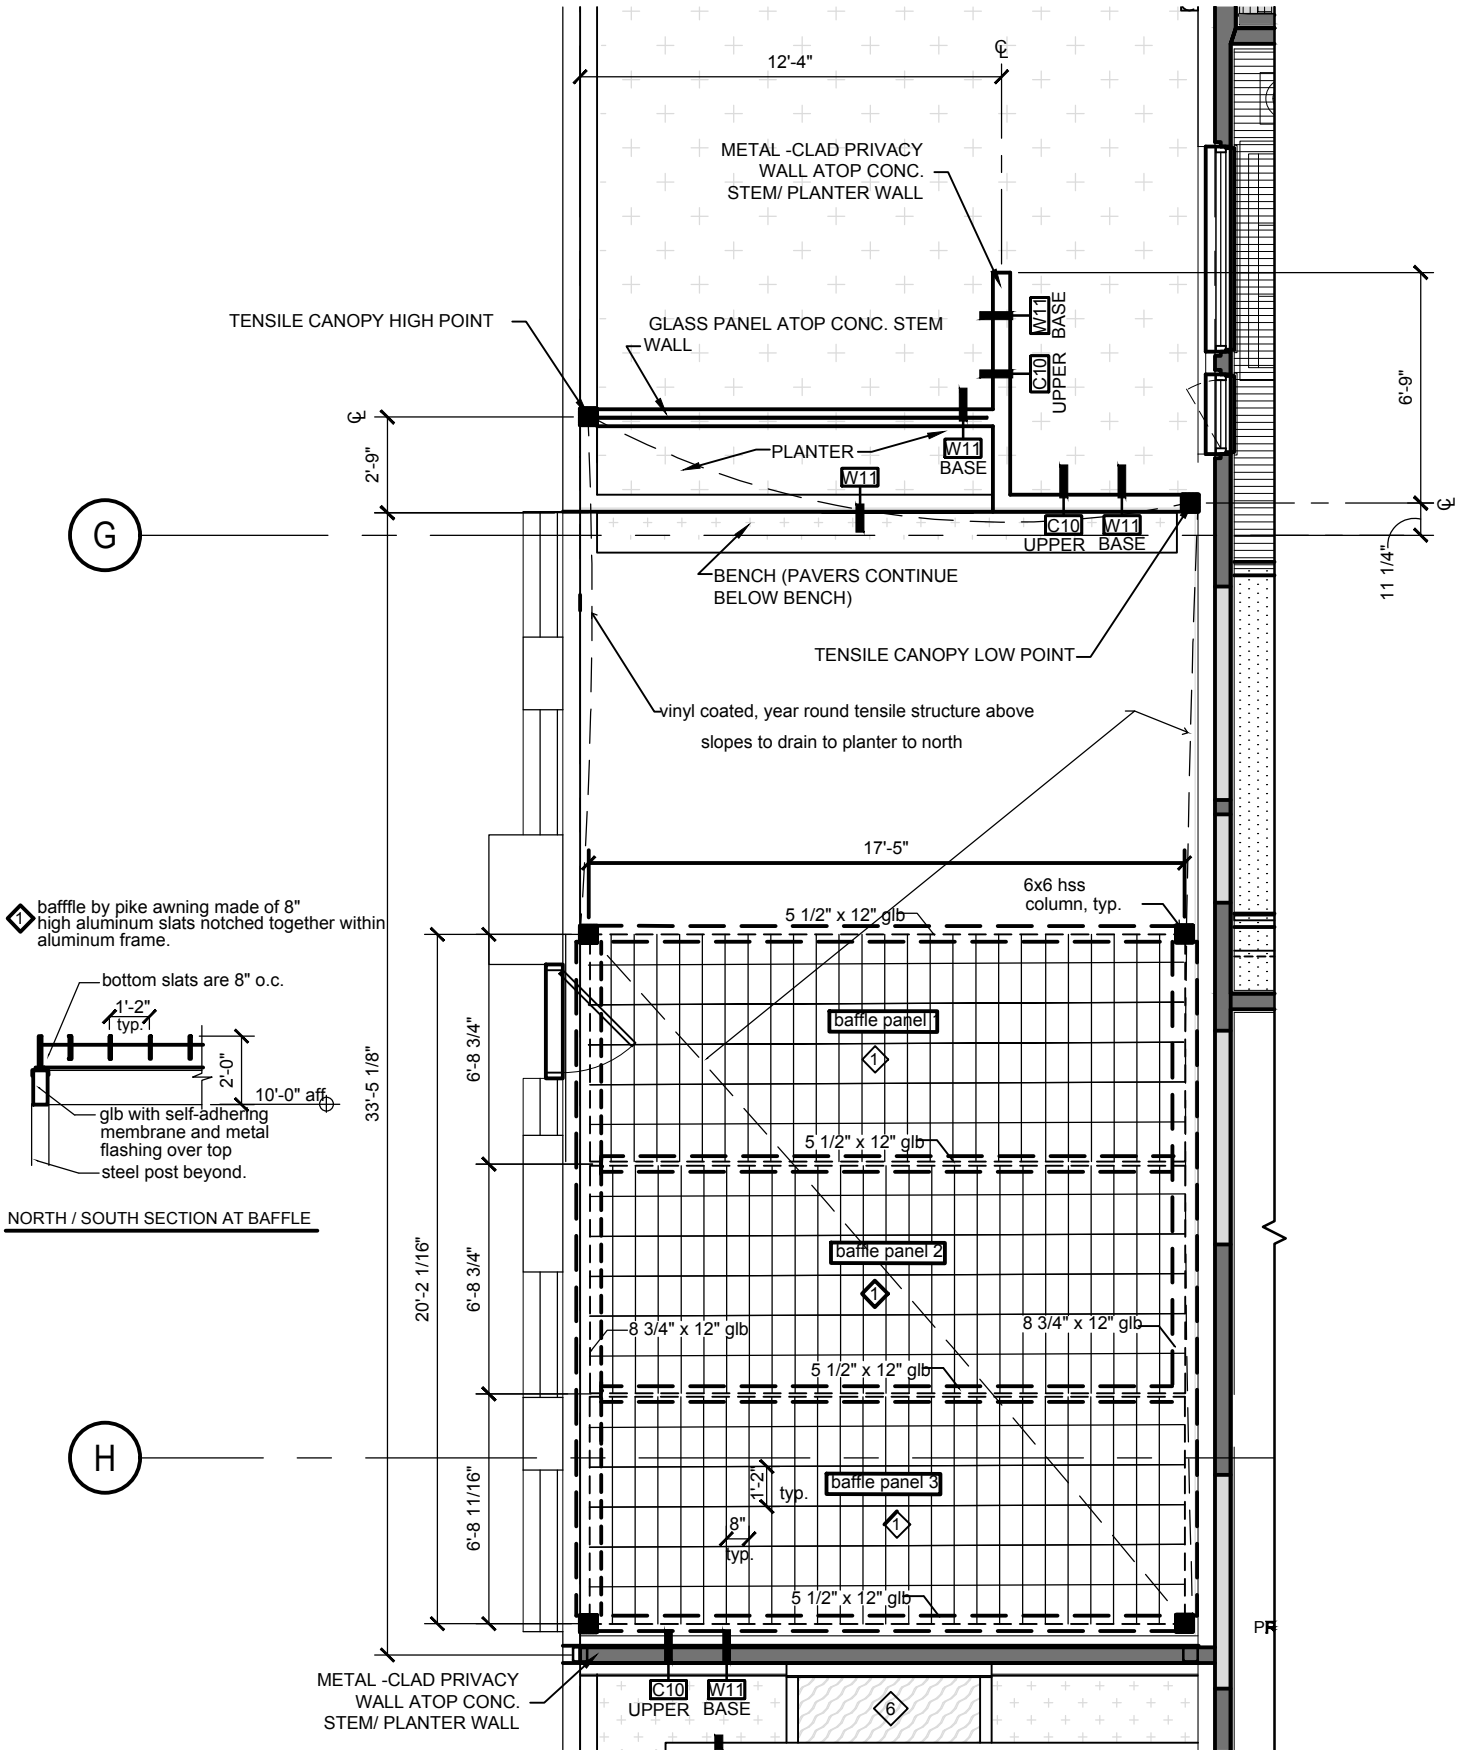
12'-4"
METAL -CLAD PRIVACY WALL ATOP CONC. STEM/ PLANTER WALL
TENSILE CANOPY HIGH POINT
GLASS PANEL ATOP CONC. STEM WALL
W11 BASE
C10 UPPER
6'-9"
2'-9"
PLANTER
W11
W11 BASE
G
C10 UPPER
W11 BASE
11 1/4"
BENCH (PAVERS CONTINUE BELOW BENCH)
TENSILE CANOPY LOW POINT
vinyl coated, year round tensile structure above
slopes to drain to planter to north
17'-5"
6x6 hss column, typ.
5 1/2" x 12" glb
baffle panel 1
6'-8 3/4"
33'-5 1/8"
5 1/2" x 12" glb
baffle panel 2
6'-8 3/4"
20'-2 1/16"
8 3/4" x 12" glb
8 3/4" x 12" glb
5 1/2" x 12" glb
H
1'-2" typ.
baffle panel 3
8" typ.
6'-8 11/16"
5 1/2" x 12" glb
PR
METAL -CLAD PRIVACY WALL ATOP CONC. STEM/ PLANTER WALL
C10 UPPER
W11 BASE
6
baffle by pike awning made of 8" high aluminum slats notched together within aluminum frame.
bottom slats are 8" o.c.
1'-2" typ.
2'-0"
10'-0" aff
glb with self-adhering membrane and metal flashing over top
steel post beyond.
NORTH / SOUTH SECTION AT BAFFLE