
Crane Work Primary Location, Equipment and Cleanup Etc. Through January

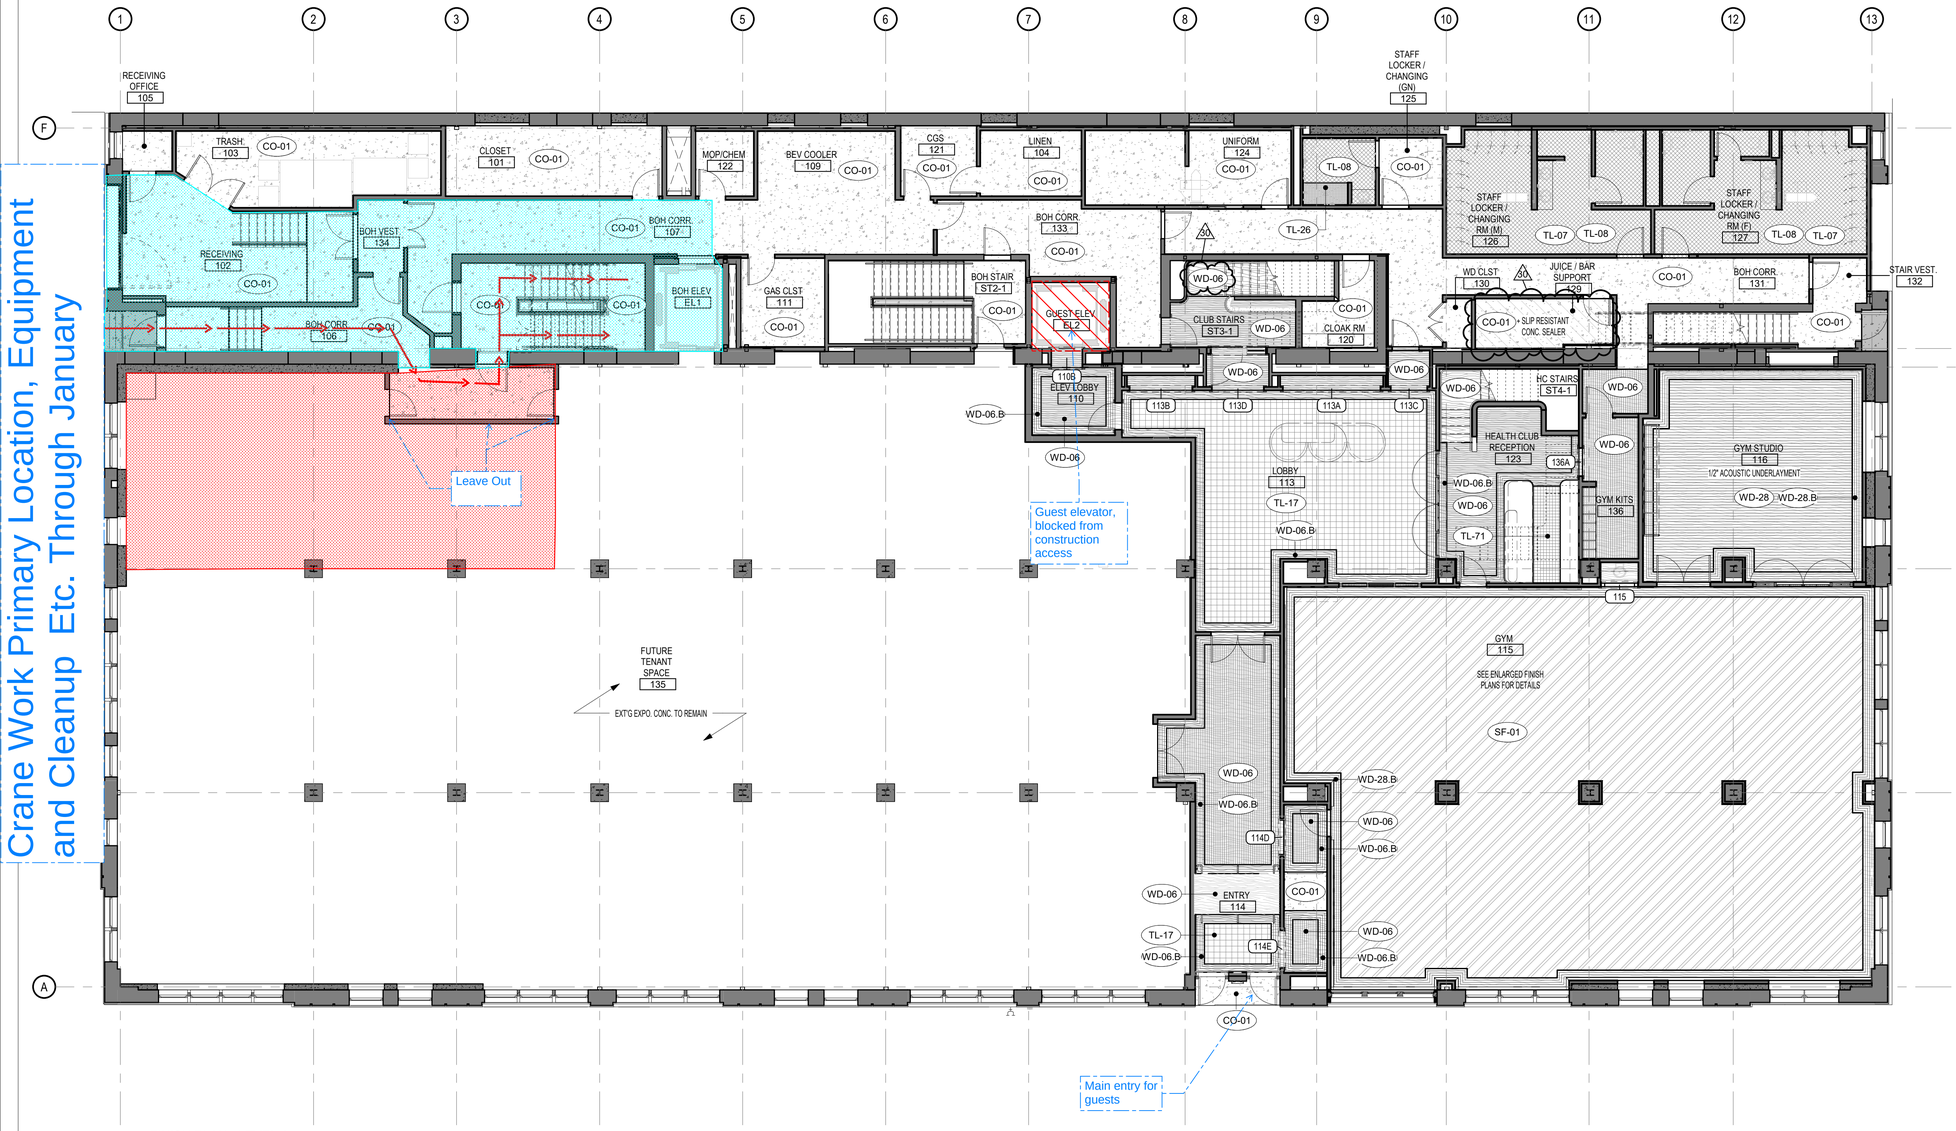

1 FINISH PLAN - LEVEL 1
1/8" = 1'-0"

MATERIAL LEGEND

- CO - CONCRETE
- CP - CARPET
- PL - PLASTER
- PT - PAINT
- SF - SPECIALTY FINISH
- TL - TILE
- UP - UPHOLSTERY
- WC - WALL COVERING
- MT - METAL
- WD - WOOD
- ST - STONE
- EXISTING CONCRETE

GENERAL NOTES:

1. FOR STAIR FINISHES, RE: ARCHITECTURAL DRAWINGS.
2. FOR ELEVATOR FINISHES, RE: ARCHITECTURAL DRAWINGS.
3. REFER TO MATERIAL SCHEDULE AND ENLARGED PLANS FOR FINISHES PATTERN AND SIZE.
4. FOR DOOR THRESHOLD FINISHES, REFER TO ARCHITECTURAL DOOR SCHEDULE.
5. FOR CASED OPENING THRESHOLD FINISHES, REFER TO ID OPENING SCHEDULE ON ID0.01.

30

AREA FOR CITY APPROVAL STAMP

ARCH 0'-0" = 89.22

Contractor shall be responsible for reviewing all Plans and Specifications, verifying all existing conditions prior to proceeding with Construction, complying with all applicable building codes, and notifying Architect immediately of any discrepancies or conflicts. Contractor shall construct the work in conformance with all applicable building codes.

Contractor is responsible for design and installation of properly sized and loaded systems. Submit shop drawings to architect for approval on conformity to Architectural design intent.

A written Architectural Specification was issued for this project and along with these printed documents constitute the Contract Documents for this project. Work scope pertinent to all disciplines occurs throughout the Contract Documents. By submitting a bid for this work the Contractor and all subcontractors attest that they have reviewed the entire contract document set and site conditions and have included all applicable work. Additional Architectural Specification copies are available anytime upon request.

Hartshorne Plunkard, LLC., shall retain all copyrights, statutory and common law right with regard to these plans and building design. Reproduction, changes or assignment to any third party shall not occur without obtaining expressed written permission and consent of Hartshorne Plunkard, LLC.

TROY LAUNDRY BUILDING

REGISTERED ARCHITECT JAMES M. PLUNKARD 6436 STATE OF OREGON

1025 Se Pine Street, Portland, OR

	DATE	ISSUED FOR
30	06/30/2023	BULLETIN 08
29	02/17/2023	BULLETIN 07
28	02/16/2023	REVISED BUILDING PERMIT
26	11/03/2022	BULLETIN 05
25	09/09/2022	ISSUE FOR CONSTRUCTION
24	07/21/2022	BULLETIN 04
18	06/09/2022	BULLETIN 02
17	05/17/2022	BULLETIN 01
16	05/17/2022	PHASE II - REVISED PERMIT SUBMITTAL
13	02/17/2022	Addendum 2
	4/17/2020	50% SCHEMATIC DESIGN
	05/15/2020	100% SCHEMATIC DESIGN
	07/24/2020	50% DESIGN DEVELOPMENT
	08/27/2020	SUPPLEMENTAL PRICING ADDENDUM
	09/25/2020	75% DESIGN DEVELOPMENT
	11/20/2020	100% DESIGN DEVELOPMENT
	01/22/2021	50% CONSTRUCTION DOCUMENTS
	03/26/2021	75% CONSTRUCTION DOCUMENTS
	09/23/2021	PHASE II - PERMIT SUBMITTAL
	10/15/2021	GMP
	04/29/2022	PROGRESS REVIEW SET
	06/03/2022	FOOD SERVICE PERMIT

HARTSHORNE PLUNKARD ARCHITECTURE

HPA


315 WEST WALTON STREET
CHICAGO, IL 60610
312.226.4488
HPARCHITECTURE.COM

	SCALE: 1/8" = 1'-0"
CK. BY: -	DN. BY: SOHO HOUSE

FINISH PLAN - LEVEL 1

Project North

ID1.01

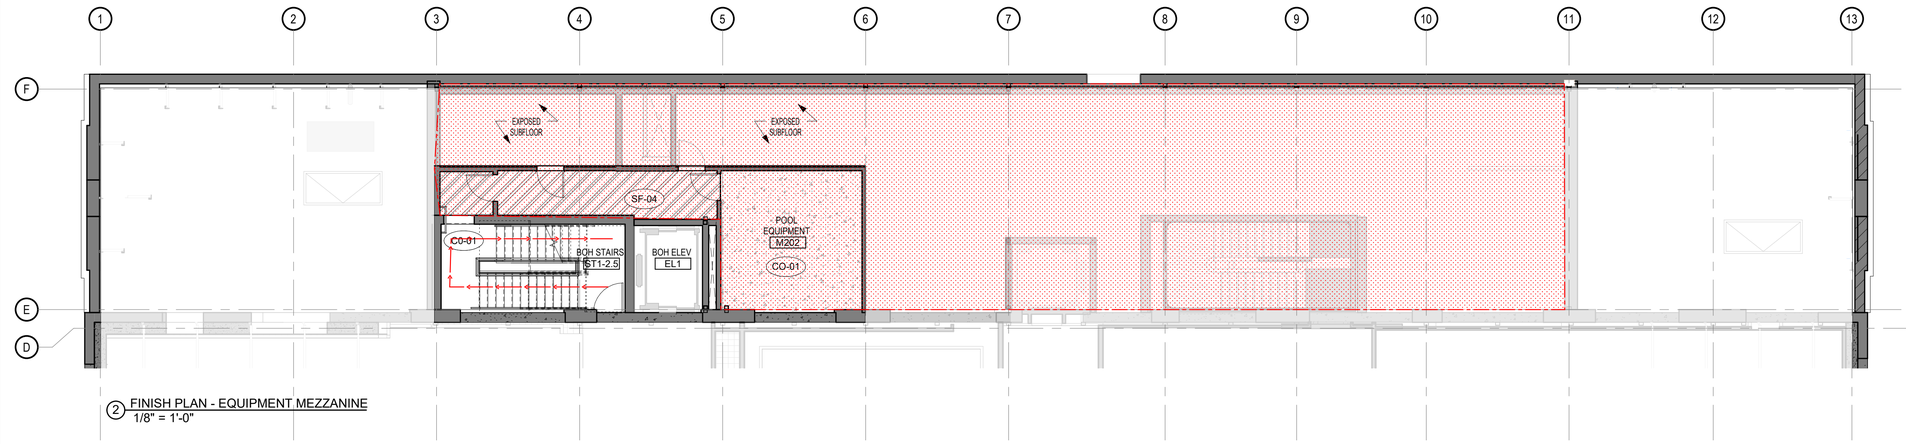


2 FINISH PLAN - EQUIPMENT MEZZANINE
1/8" = 1'-0"

MATERIAL LEGEND

- CO - CONCRETE
- CP - CARPET
- PL - PLASTER
- PT - PAINT
- SF - SPECIALTY FINISH
- TL - TILE
- UP - UPHOLSTERY
- WC - WALL COVERING
- MT - METAL
- WD - WOOD
- ST - STONE
- EXISTING CONCRETE

GENERAL NOTES:

1. FOR STAIR FINISHES, RE: ARCHITECTURAL DRAWINGS.
2. FOR ELEVATOR FINISHES, RE: ARCHITECTURAL DRAWINGS.
3. REFER TO MATERIAL SCHEDULE AND ENLARGED PLANS FOR FINISHES PATTERN AND SIZE.
4. FOR DOOR THRESHOLD FINISHES, REFER TO ARCHITECTURAL DOOR SCHEDULE.
5. FOR CASED OPENING THRESHOLD FINISHES, REFER TO ID OPENING SCHEDULE ON ID0.01.

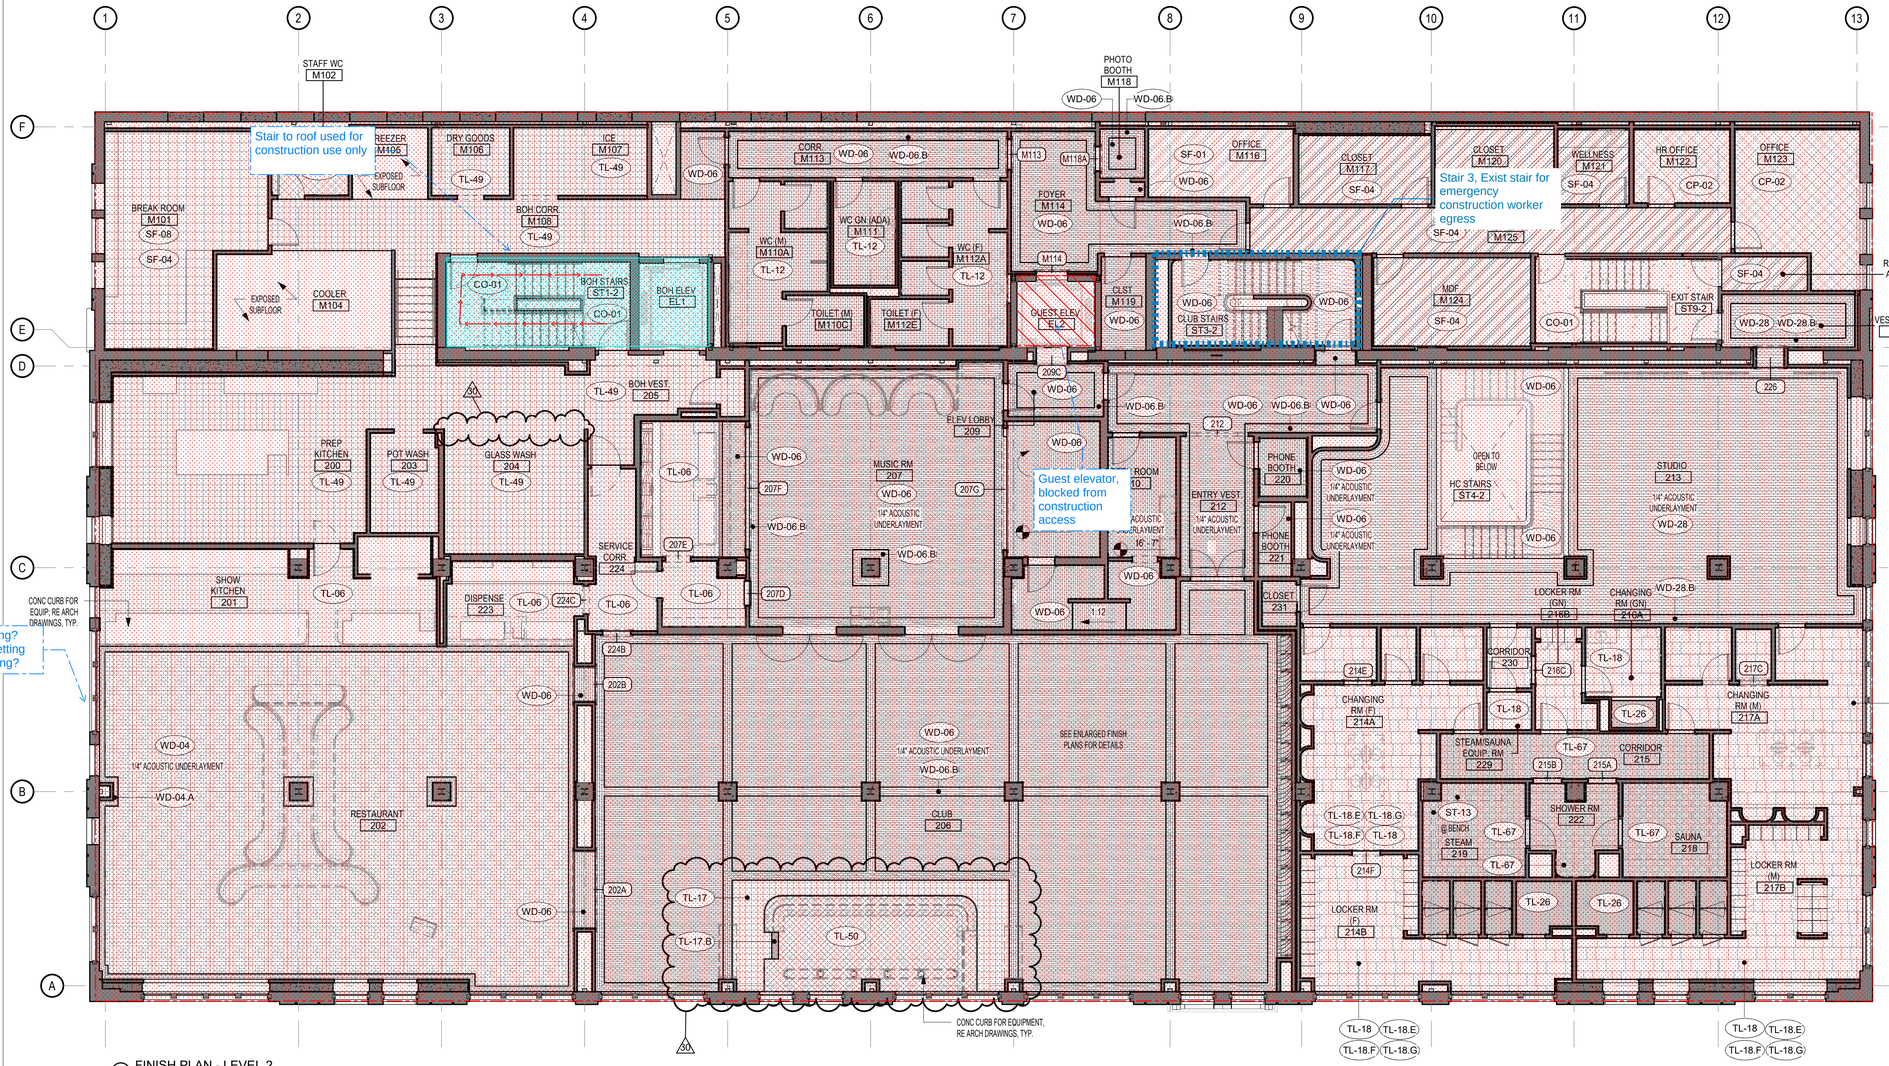

1 FINISH PLAN - LEVEL 2
1/8" = 1'-0"

AREA FOR CITY APPROVAL STAMP

ARCH 0'-0" = 89.22

Contractor shall be responsible for reviewing all Plans and Specifications, verifying all existing conditions prior to proceeding with Construction, complying with all applicable building codes, and notifying Architect immediately of any discrepancies or conflicts.
Contractor shall construct the work in conformance with all applicable building codes.
Contractor is responsible for design and installation of properly sized and loaded systems. Submit shop drawings to architect for approval on conformity to Architectural design intent.
A written Architectural Specification was issued for this project and along with these printed documents constitute the Contract Documents for this project. Work scope pertinent to all disciplines occurs throughout the Contract Documents. By submitting a bid for this work the Contractor and all subcontractors attest that they have reviewed the entire contract document set and site conditions and have included all applicable work. Additional Architectural Specification copies are available anytime upon request.
Hartshorne Plunkard, LLC., shall retain all copyrights, statutory and common law right with regard to these plans and building design. Reproduction, changes or assignment to any third party shall not occur without obtaining expressed written permission and consent of Hartshorne Plunkard, LLC.

TROY LAUNDRY BUILDING

REGISTERED ARCHITECT JAMES M. PLUNKARD 6436 CHICAGO, ILLINOIS STATE OF OREGON

1025 Se Pine Street, Portland, OR

	DATE	ISSUED FOR
30	06/30/2023	BULLETIN 08
29	02/17/2023	BULLETIN 07
28	02/16/2023	REVISED BUILDING PERMIT
26	11/03/2022	BULLETIN 05
25	09/29/2022	ISSUE FOR CONSTRUCTION
24	07/21/2022	BULLETIN 04
18	06/09/2022	BULLETIN 02
17	05/17/2022	BULLETIN 01
16	05/17/2022	PHASE II - REVISED PERMIT SUBMITTAL
13	02/11/2022	Addendum 2
	4/17/2020	50% SCHEMATIC DESIGN
	05/15/2020	100% SCHEMATIC DESIGN
	07/24/2020	50% DESIGN DEVELOPMENT
	08/27/2020	SUPPLEMENTAL PRICING ADDENDUM
	09/25/2020	75% DESIGN DEVELOPMENT
	11/20/2020	100% DESIGN DEVELOPMENT
	01/22/2021	50% CONSTRUCTION DOCUMENTS
	03/26/2021	75% CONSTRUCTION DOCUMENTS
	08/23/2021	PHASE II - PERMIT SUBMITTAL
	10/15/2021	GMP
	04/29/2022	PROGRESS REVIEW SET
	06/03/2022	FOOD SERVICE PERMIT

HARTSHORNE PLUNKARD ARCHITECTURE
HPA
315 WEST WALTON STREET
CHICAGO, IL 60610
312.226.4488
HPARCHITECTURE.COM

SCALE: 1/8" = 1'-0"
CK. BY: -
DN. BY: SOHO HOUSE


FINISH PLAN - LEVEL 2

Project Number

ID1.02

Third Floor Construction ongoing to TCO

Crane Work Primary Location, Equipment and Cleanup Etc. Through January

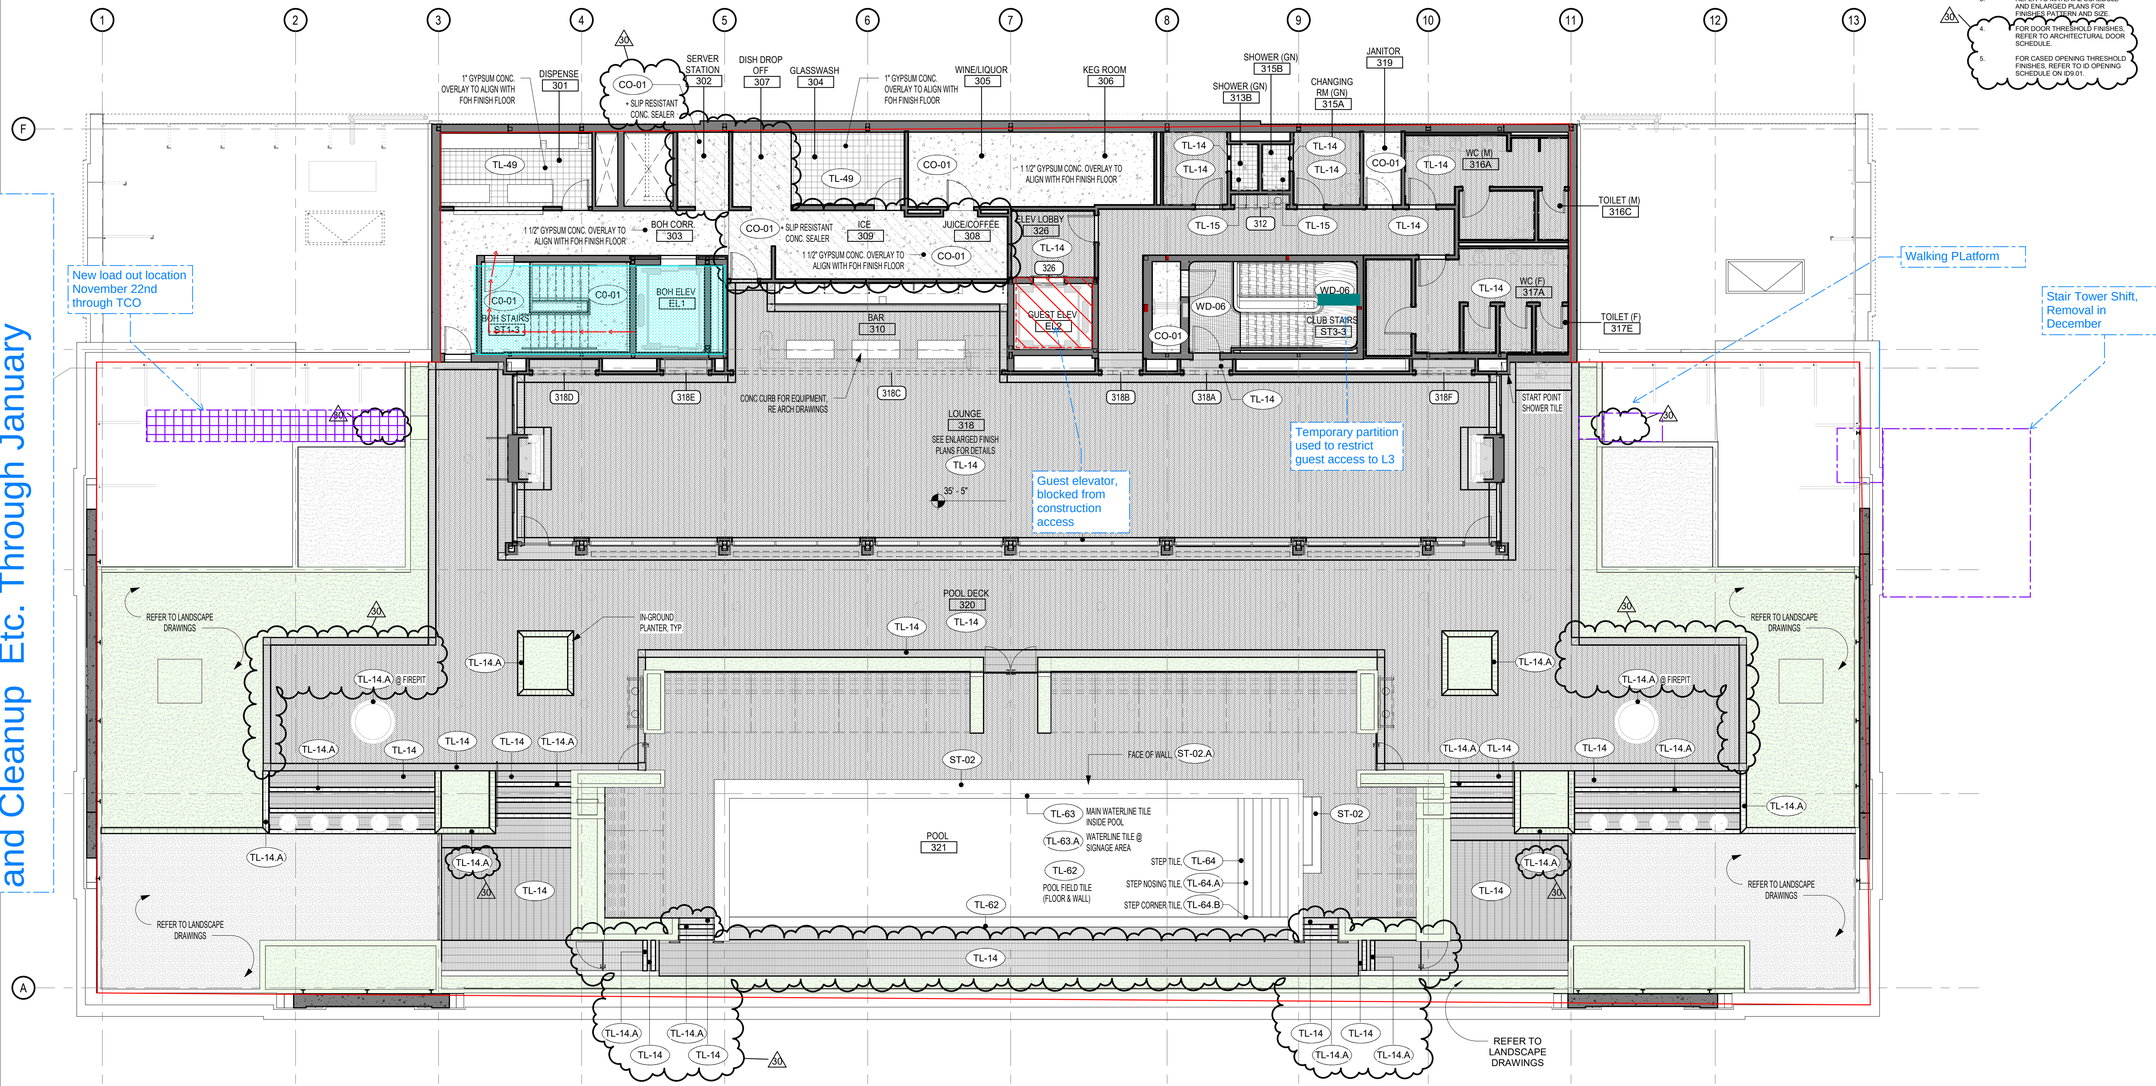

1 FINISH PLAN - LEVEL 3
1/8" = 1'-0"

MATERIAL LEGEND

- CO - CONCRETE
- CP - CARPET
- PL - PLASTER
- PT - PAINT
- SF - SPECIALTY FINISH
- TL - TILE
- UP - UPHOLSTERY
- WC - WALL COVERING
- MT - METAL
- WD - WOOD
- ST - STONE
- EXISTING CONCRETE

GENERAL NOTES:

1. FOR STAIR FINISHES, RE: ARCHITECTURAL DRAWINGS.
2. FOR ELEVATOR FINISHES, RE: ARCHITECTURAL DRAWINGS.
3. REFER TO MATERIAL SCHEDULE AND ENLARGED PLANS FOR FINISHES PATTERN AND SIZE.
4. FOR DOOR THRESHOLD FINISHES, REFER TO ARCHITECTURAL DOOR SCHEDULE.
5. FOR CASED OPENING THRESHOLD FINISHES, REFER TO ID OPENING SCHEDULE ON ID9.01.

AREA FOR CITY APPROVAL STAMP

ARCH 0'-0" = 89.22

Contractor shall be responsible for reviewing all Plans and Specifications, verifying all existing conditions prior to proceeding with Construction, complying with all applicable building codes, and notifying Architect immediately of any discrepancies or conflicts. Contractor shall construct the work in conformance with all applicable building codes.

Contractor is responsible for design and installation of properly sized and loaded systems. Submit shop drawings to architect for approval on conformity to Architectural design intent.

A written Architectural Specification was issued for this project and along with these printed documents constitute the Contract Documents for this project. Work scope pertinent to all disciplines occurs throughout the Contract Documents. By submitting a bid for this work the Contractor and all subcontractors attest that they have reviewed the entire contract document set and site conditions and have included all applicable work. Additional Architectural Specification copies are available anytime upon request.

Hartshorne Plunkard, LLC., shall retain all copyrights, statutory and common law right with regard to these plans and building design. Reproduction, changes or assignment to any third party shall not occur without obtaining expressed written permission and consent of Hartshorne Plunkard, LLC.

TROY LAUNDRY BUILDING

REGISTERED ARCHITECT JAMES M. PLUNKARD 6436 CHICAGO, ILLINOIS STATE OF ILLINOIS

1025 Se Pine Street, Portland, OR

	DATE	ISSUED FOR
30	06/30/2023	BULLETIN 08
29	02/17/2023	BULLETIN 07
26	11/03/2022	BULLETIN 05
25	09/09/2022	ISSUE FOR CONSTRUCTION
18	06/09/2022	BULLETIN 02
17	05/17/2022	BULLETIN 01
16	05/17/2022	PHASE II - REVISED PERMIT SUBMITTAL
13	02/17/2022	Addendum 2
	4/17/2020	50% SCHEMATIC DESIGN
	05/15/2020	100% SCHEMATIC DESIGN
	07/24/2020	50% DESIGN DEVELOPMENT
	08/27/2020	SUPPLEMENTAL PRICING ADDENDUM
	09/25/2020	75% DESIGN DEVELOPMENT
	11/20/2020	100% DESIGN DEVELOPMENT
	01/22/2021	50% CONSTRUCTION DOCUMENTS
	03/26/2021	75% CONSTRUCTION DOCUMENTS
	08/23/2021	PHASE II - PERMIT SUBMITTAL
	10/15/2021	GMP
	04/29/2022	PROGRESS REVIEW SET
	06/03/2022	FOOD SERVICE PERMIT

HARTSHORNE PLUNKARD ARCHITECTURE

HPA

315 WEST WALTON STREET
CHICAGO, IL 60610
312.226.4488
HPARCHITECTURE.COM

SCALE: 1/8" = 1'-0"

CK. BY: -

DN. BY: SOHO HOUSE

FINISH PLAN - LEVEL 3

Project North

ID1.03