Bid Documents

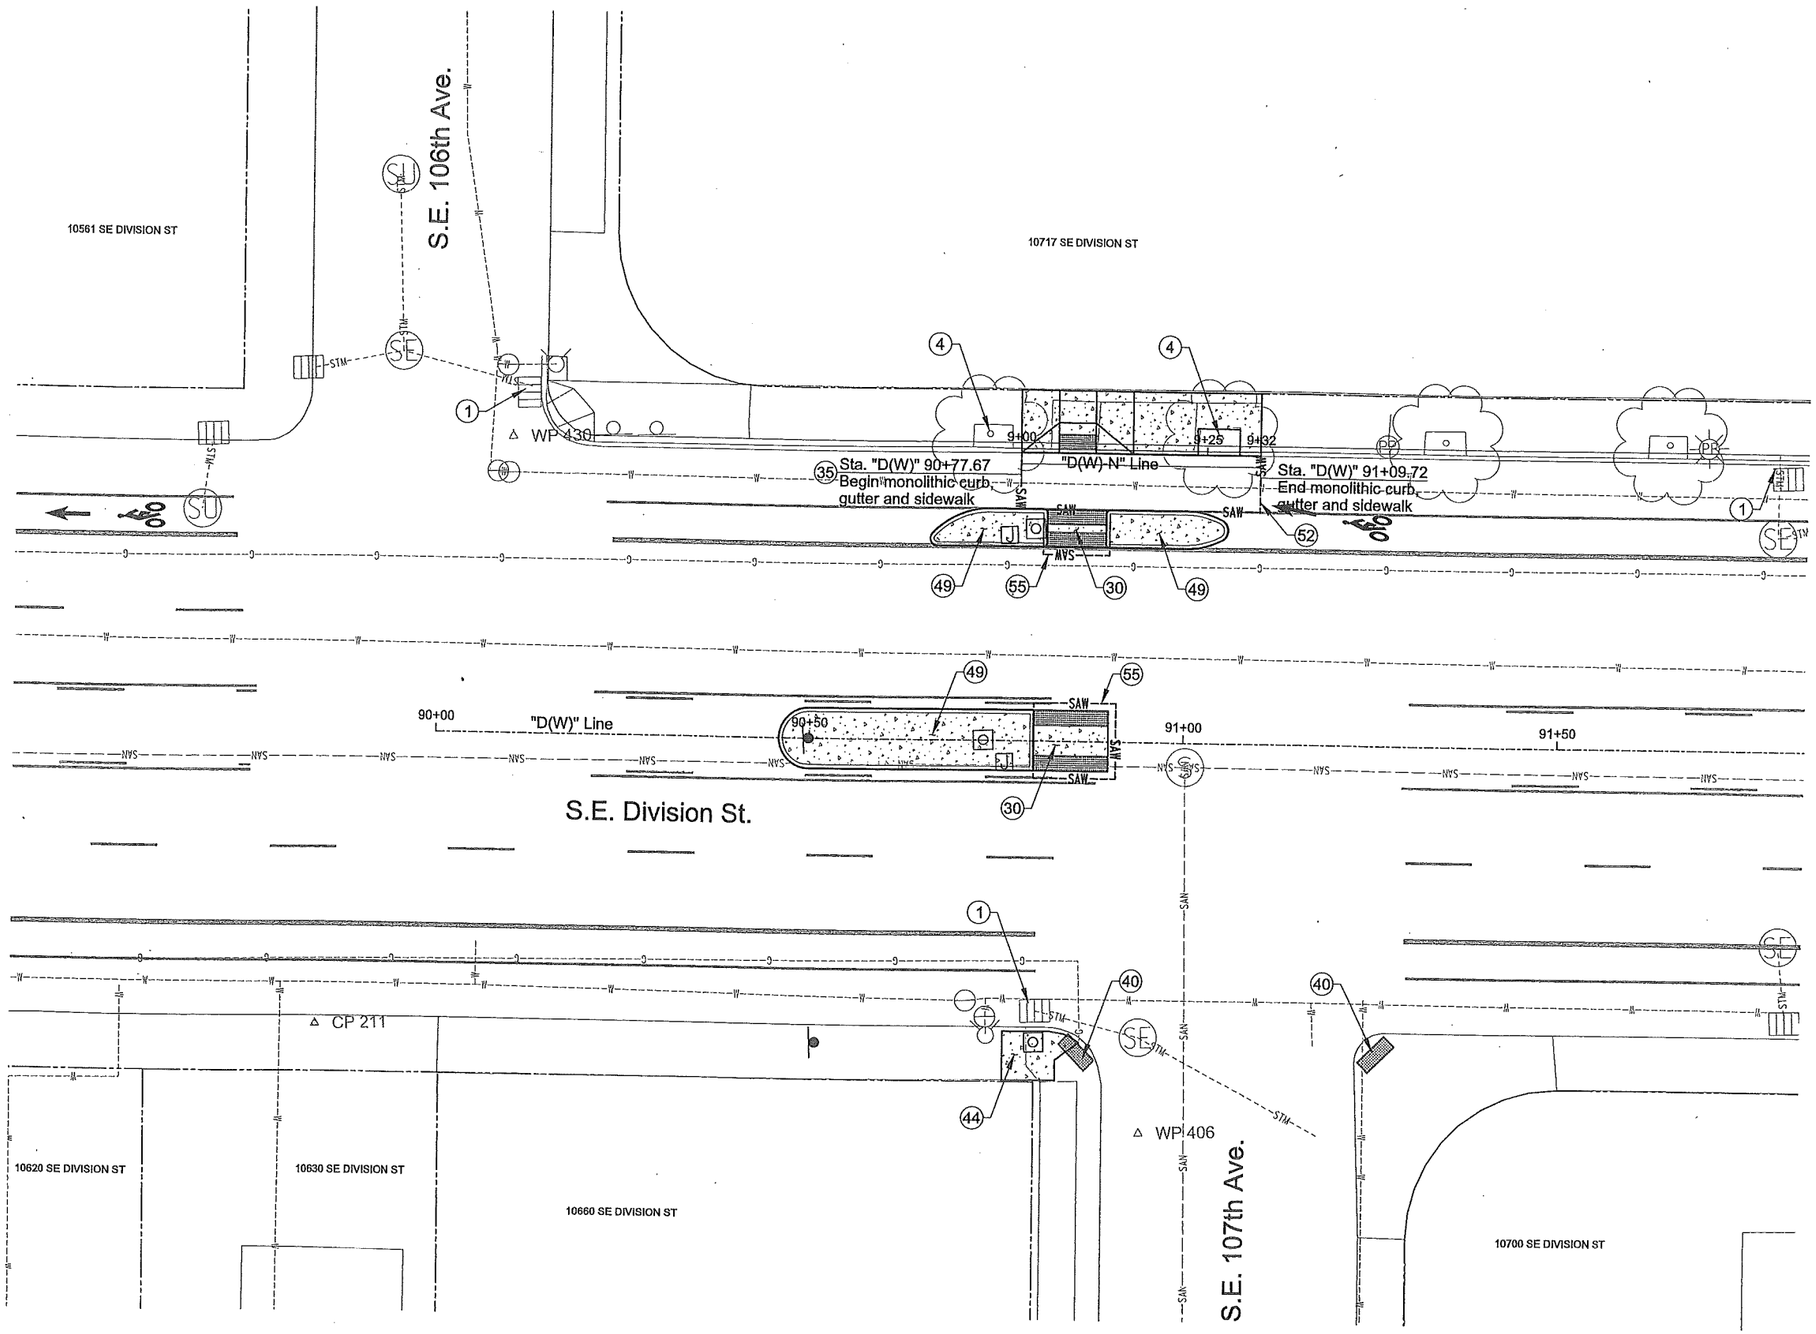

Construction Notes

1 Install inlet protection - 3. See Std. Drg. No. RD1010.

4 Save tree - 2.

30 Construct concrete surfacing, 6" thick.

35 Construct monolithic curb, gutter and sidewalk with 16" AC pavement repair. See Detail "E" on Sht. 2B.

40 Install truncated domes. See Std. Drg. No. RD759.

44 Construct concrete sidewalk. See Std. Drd. No. P-551.

48 Construct monolithic sidewalk ramp. See Sht. 2F-1 and Std. Drg. No. RD755.

49 Construct Type C mountable island, 6" exposure. See Detail "C" on Sht. 2B and Std. Drg. No. RD705.

52 Construct 16" AC pavement repair. See Detail "E" on Sht. 2B.

55 Construct 10" AC pavement repair. See Std. Drg. No. P-506.

0 10 20 30 40
FEET

NO.	DATE	DESCRIPTION

DESIGNED BY	DATE APPROVED
L. Williams	April 2015
CAD BY	DIV. ENGINEER
C. Shearer	S. Townsen
CHECKED BY	
J. Joe	

REGISTERED PROFESSIONAL ENGINEER 19215PE OREGON JULY 15, 1997 JIMI JOE

APPROVALS:

SUPERVISING ENGINEER REG. PROF. ENGR. NO. 14956PE

CITY OF PORTLAND BUREAU OF TRANSPORTATION

East Portland Rapid Flash Beacon Project

Street Plan

S.E. Division St

1/4 SECTION 3241, 3341

PROJECT NO. T00419

SHEET NO.

Plot Date: 4/21/2015 2:14:16 PM Filename: S:_II_Design\T00419 - East Portland RFB Project\CAD\PLAN_SHEETS\SHT 04 STREET PLAN - NE DIVISION ST AT NE 107TH AVE\PLOT_SHT_04.dgn