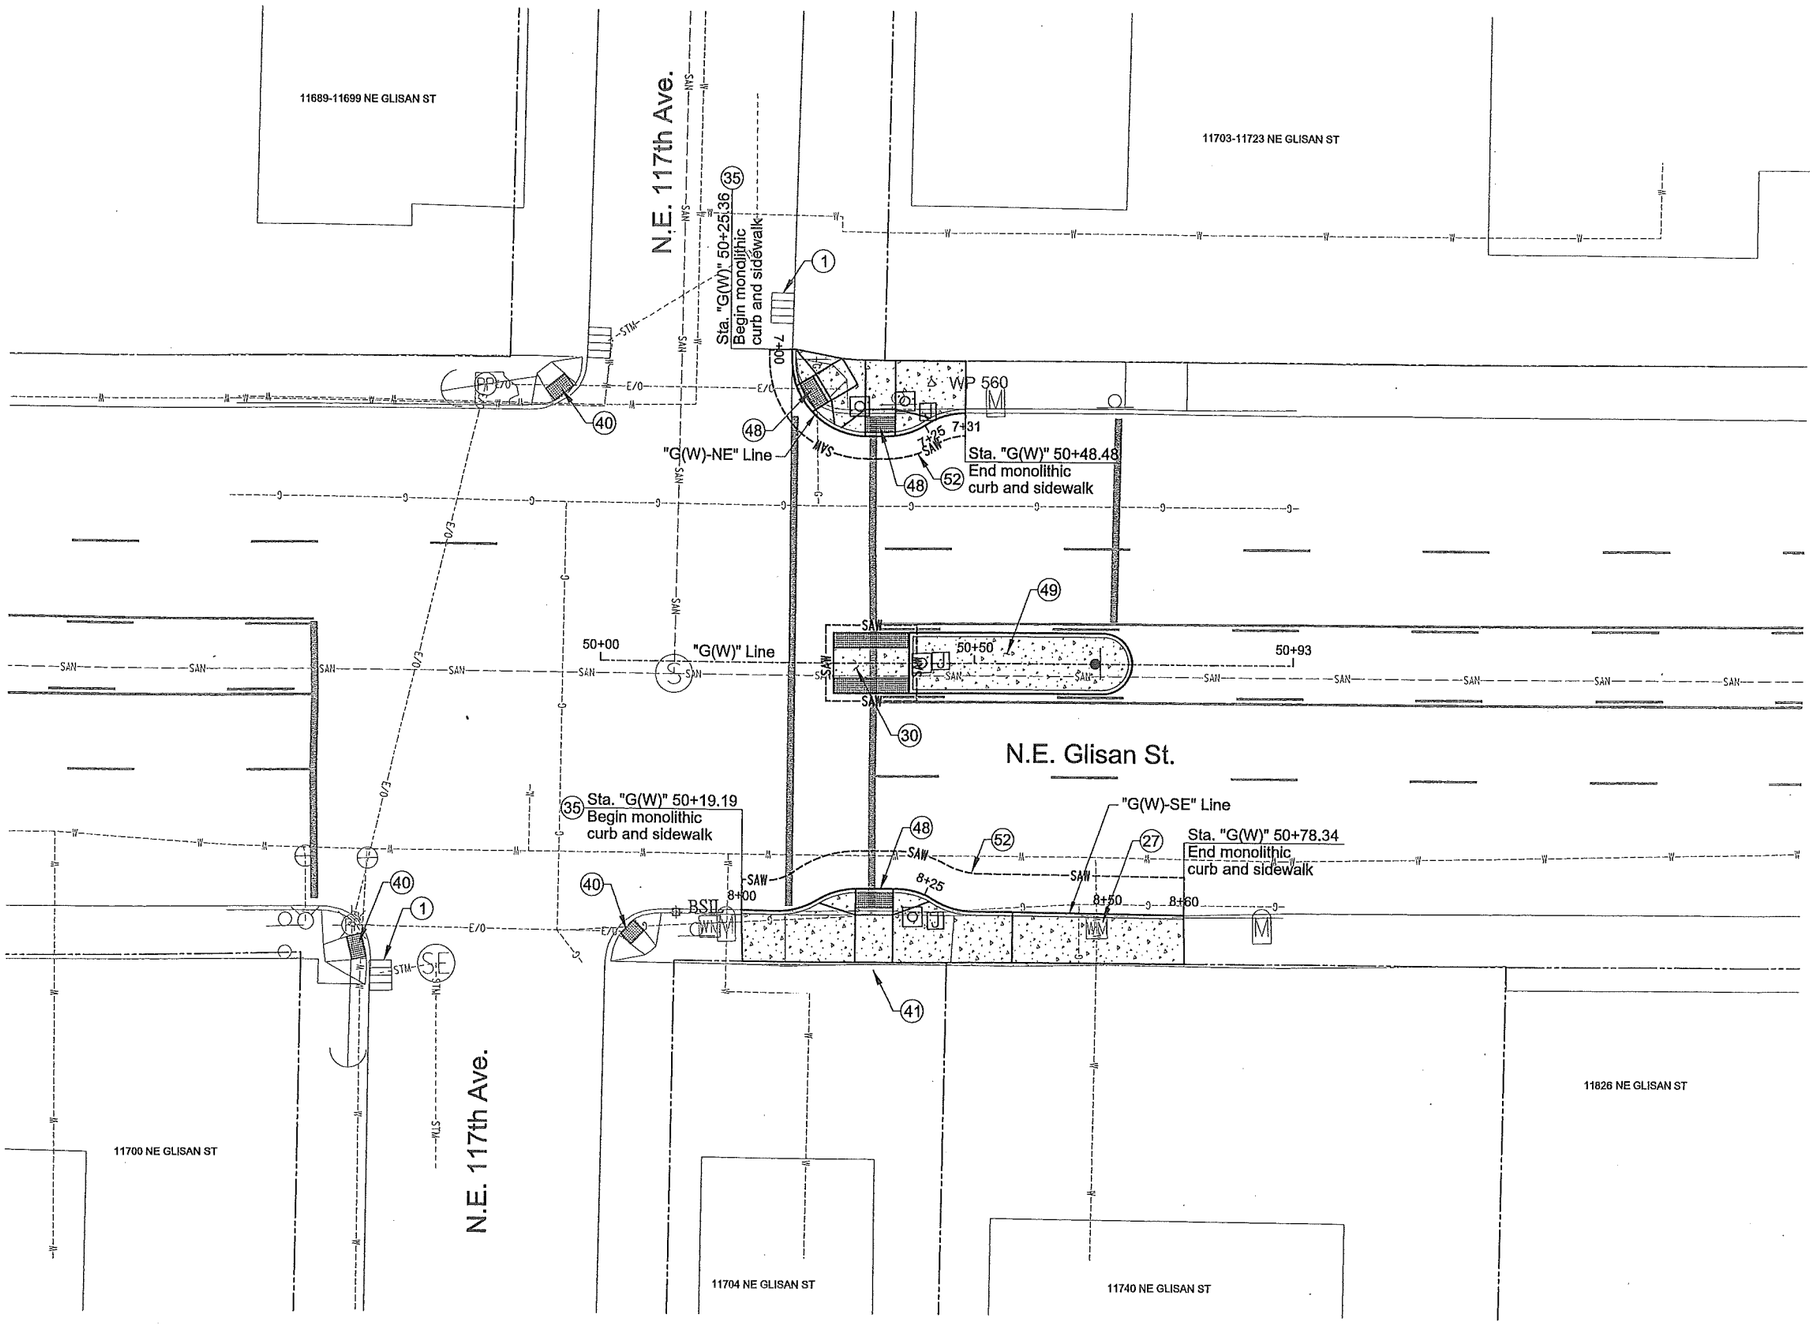

Construction Notes

1 Install inlet protection - 2.

27 Adjust water facility.

30 Construct concrete surfacing, 6" thick.

35 Construct monolithic curb and sidewalk with 16" AC pavement repair. See Detail "D" on Sht. 2B.

40 Install truncated domes. See Std. Drg. No. RD759.

41 Reconstruct existing concrete lawn walk to match new back of walk.

44 Construct concrete sidewalk. See Std. Drd. No. P-551.

48 Construct monolithic sidewalk ramp. See Sht. 2F-2 and Std. Drg. No. RD755.

49 Construct Type C mountable island, 6" exposure. See Detail "C" on Sht. 2B and Std. Drg. No. RD705.

52 Construct 16" AC pavement repair. See Detail "D" on Sht. 2B.

0 10 20 30 40
FEET

NO.	DATE	DESCRIPTION	APPD.
		REVISION	

DESIGNED BY: L. Williams
CAD BY: C. Shearer
CHECKED BY: J. Joe
DATE APPROVED: April 2015
DIV. ENGINEER: S. Townsen

REGISTERED PROFESSIONAL ENGINEER 19215PE OREGON JULY 15, 1987 JIMI BOY JOE
Expires 06/30/15

APPROVALS:
SUPERVISING ENGINEER — REG. PROF. ENGR. NO. 14956PE
CITY ENGINEER — REG. PROF. ENGR. NO. 51538PE

CITY OF PORTLAND BUREAU OF TRANSPORTATION
STEVE NOVICK, COMMISSIONER
STEVE TOWNSEN, P.E., CITY ENGINEER

East Portland Rapid Flash Beacon Project

Street Plan N.E. Glisan St. at N.E. 117th Ave.

1/4 SECTION: 2942, 3042
PROJECT NO.: T00419
SHEET NO.: 8

Plot Date: 4/21/2015 2:14:19 PM Filename: St_IL_Design\T00419 - East Portland RFB Project\CAD\PLAN_SHEETS\SHT_08.dgn