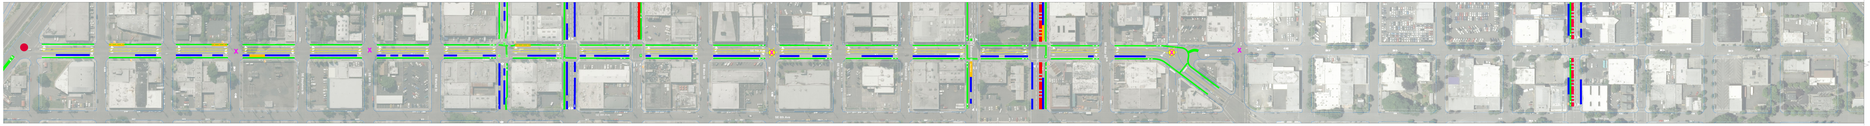

LEGEND

Project 3 - NE / SE Grand / 6th / 7th

Conceptual Design

CENTRAL CITY IN MOTION

JACOBS PBOT