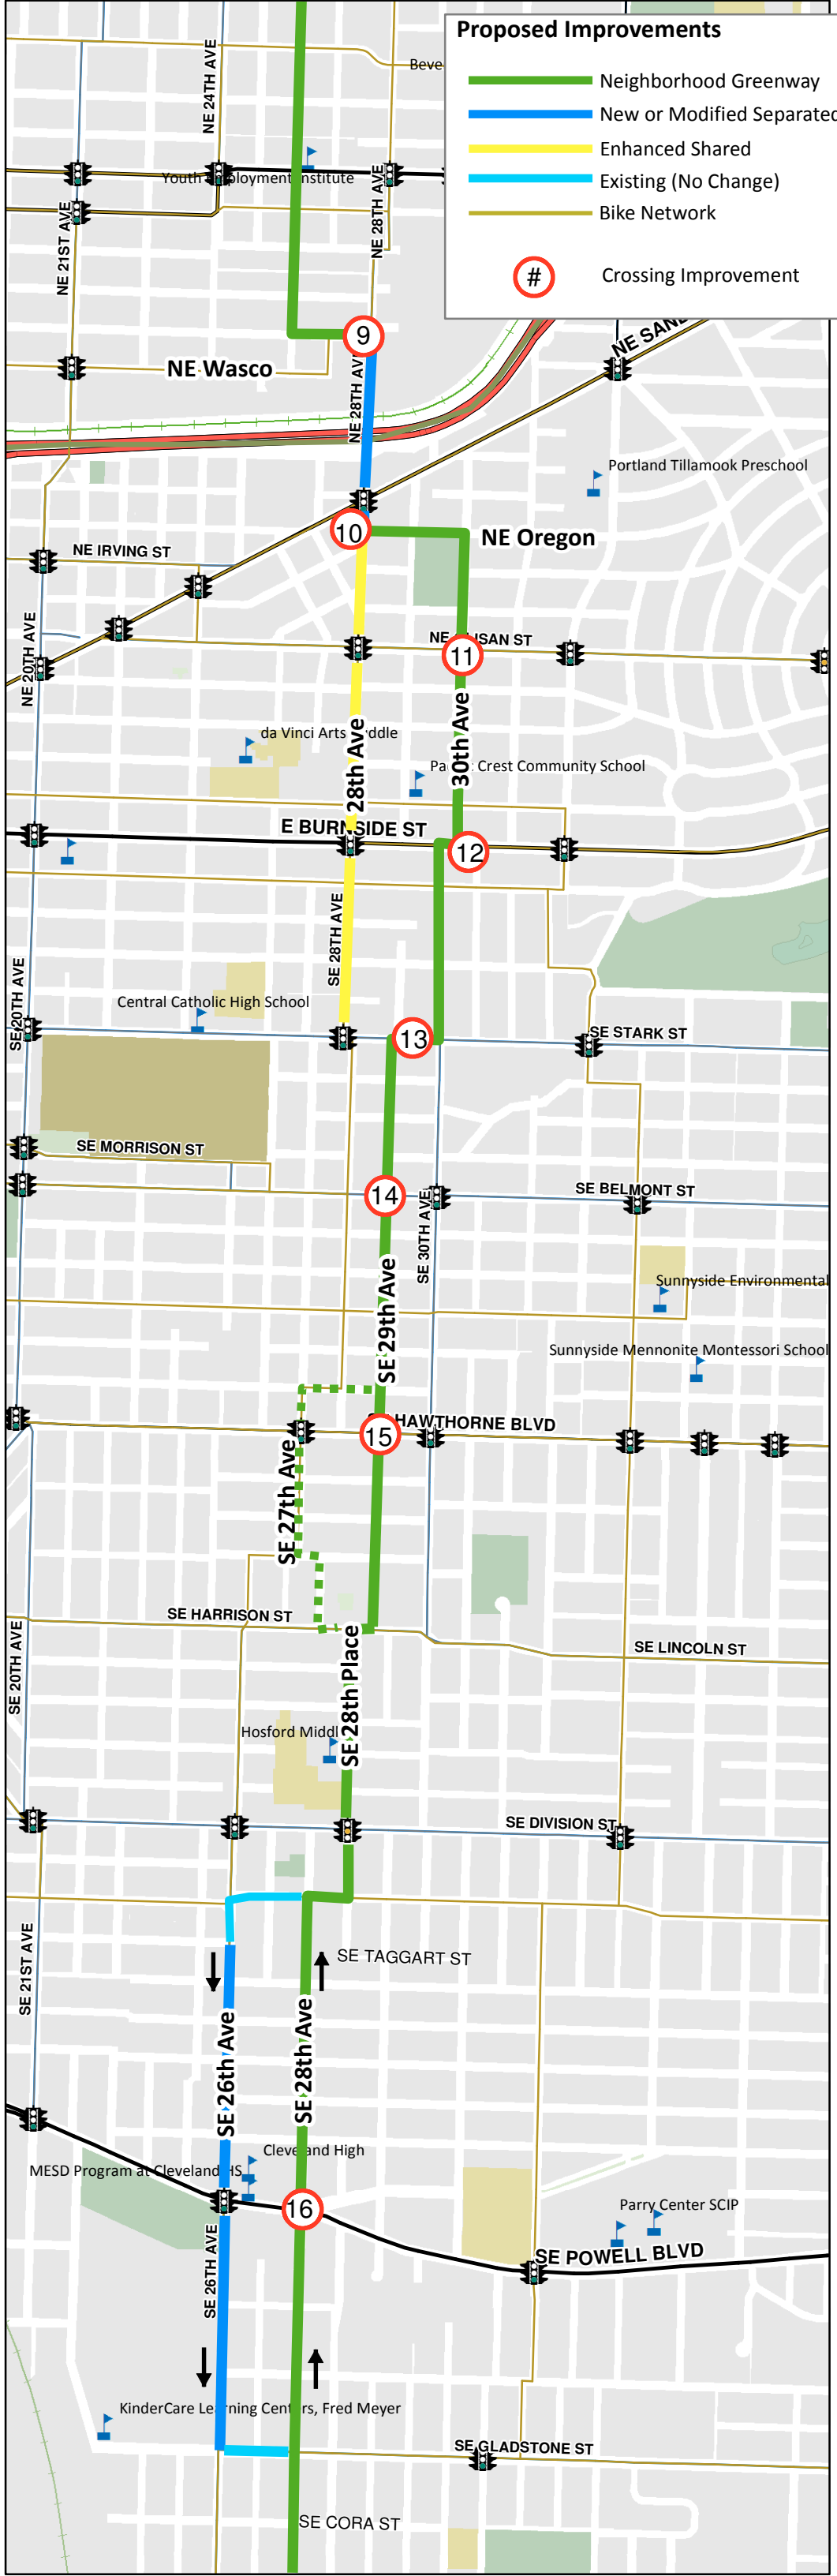

NE/SE 20s Bikeway Project
DRAFT Proposal CENTRAL

April 24, '14

NE 28TH AVE: WASCO TO SANDY BLVD

Two-way 12 ft cycle track along west side of street.

9 Wasco crossing: curb extension

NE 28TH AVE: SANDY BLVD TO OREGON

Two-way 12 ft blended cycle track/ sidewalk along east side of street.

10 Sandy Blvd crossing: New diagonal bike phase to provide access from east side cycle track.

NE 28TH AVE: SANDY BLVD TO STARK

Enhanced Shared
Fire friendly speed bumps/ reduced speed limit (20 mph) crosswalks

NE 30TH AVE: OREGON TO STARK

Neighborhood Greenway

11 Glisan crossing: Median refuge island

12 Burnside crossing: Hybrid beacon with cycletrack along jog

13 Stark crossing: Curb extensions with rapid flash beacon and cycle track along south side of Stark

SE 29TH AVE: STARK TO HARRISON

Neighborhood Greenway

14 Belmont crossing: Median refuge island

15 Hawthorne crossing: Pedestrian hybrid beacon with existing curb extensions

SE 28TH PLACE: HARRISON TO CLINTON

Neighborhood Greenway

SE CLINTON: 28TH PLACE TO 28TH AVE

Existing Neighborhood Greenway

SE 28TH AVE: CLINTON TO GLADSTONE

Neighborhood Greenway

Replace existing bike lanes starting at Taggert with one 8 ft buffered bike lane south bound

16 Powell crossing: Traffic signal with median island Contingent on ODOT approval