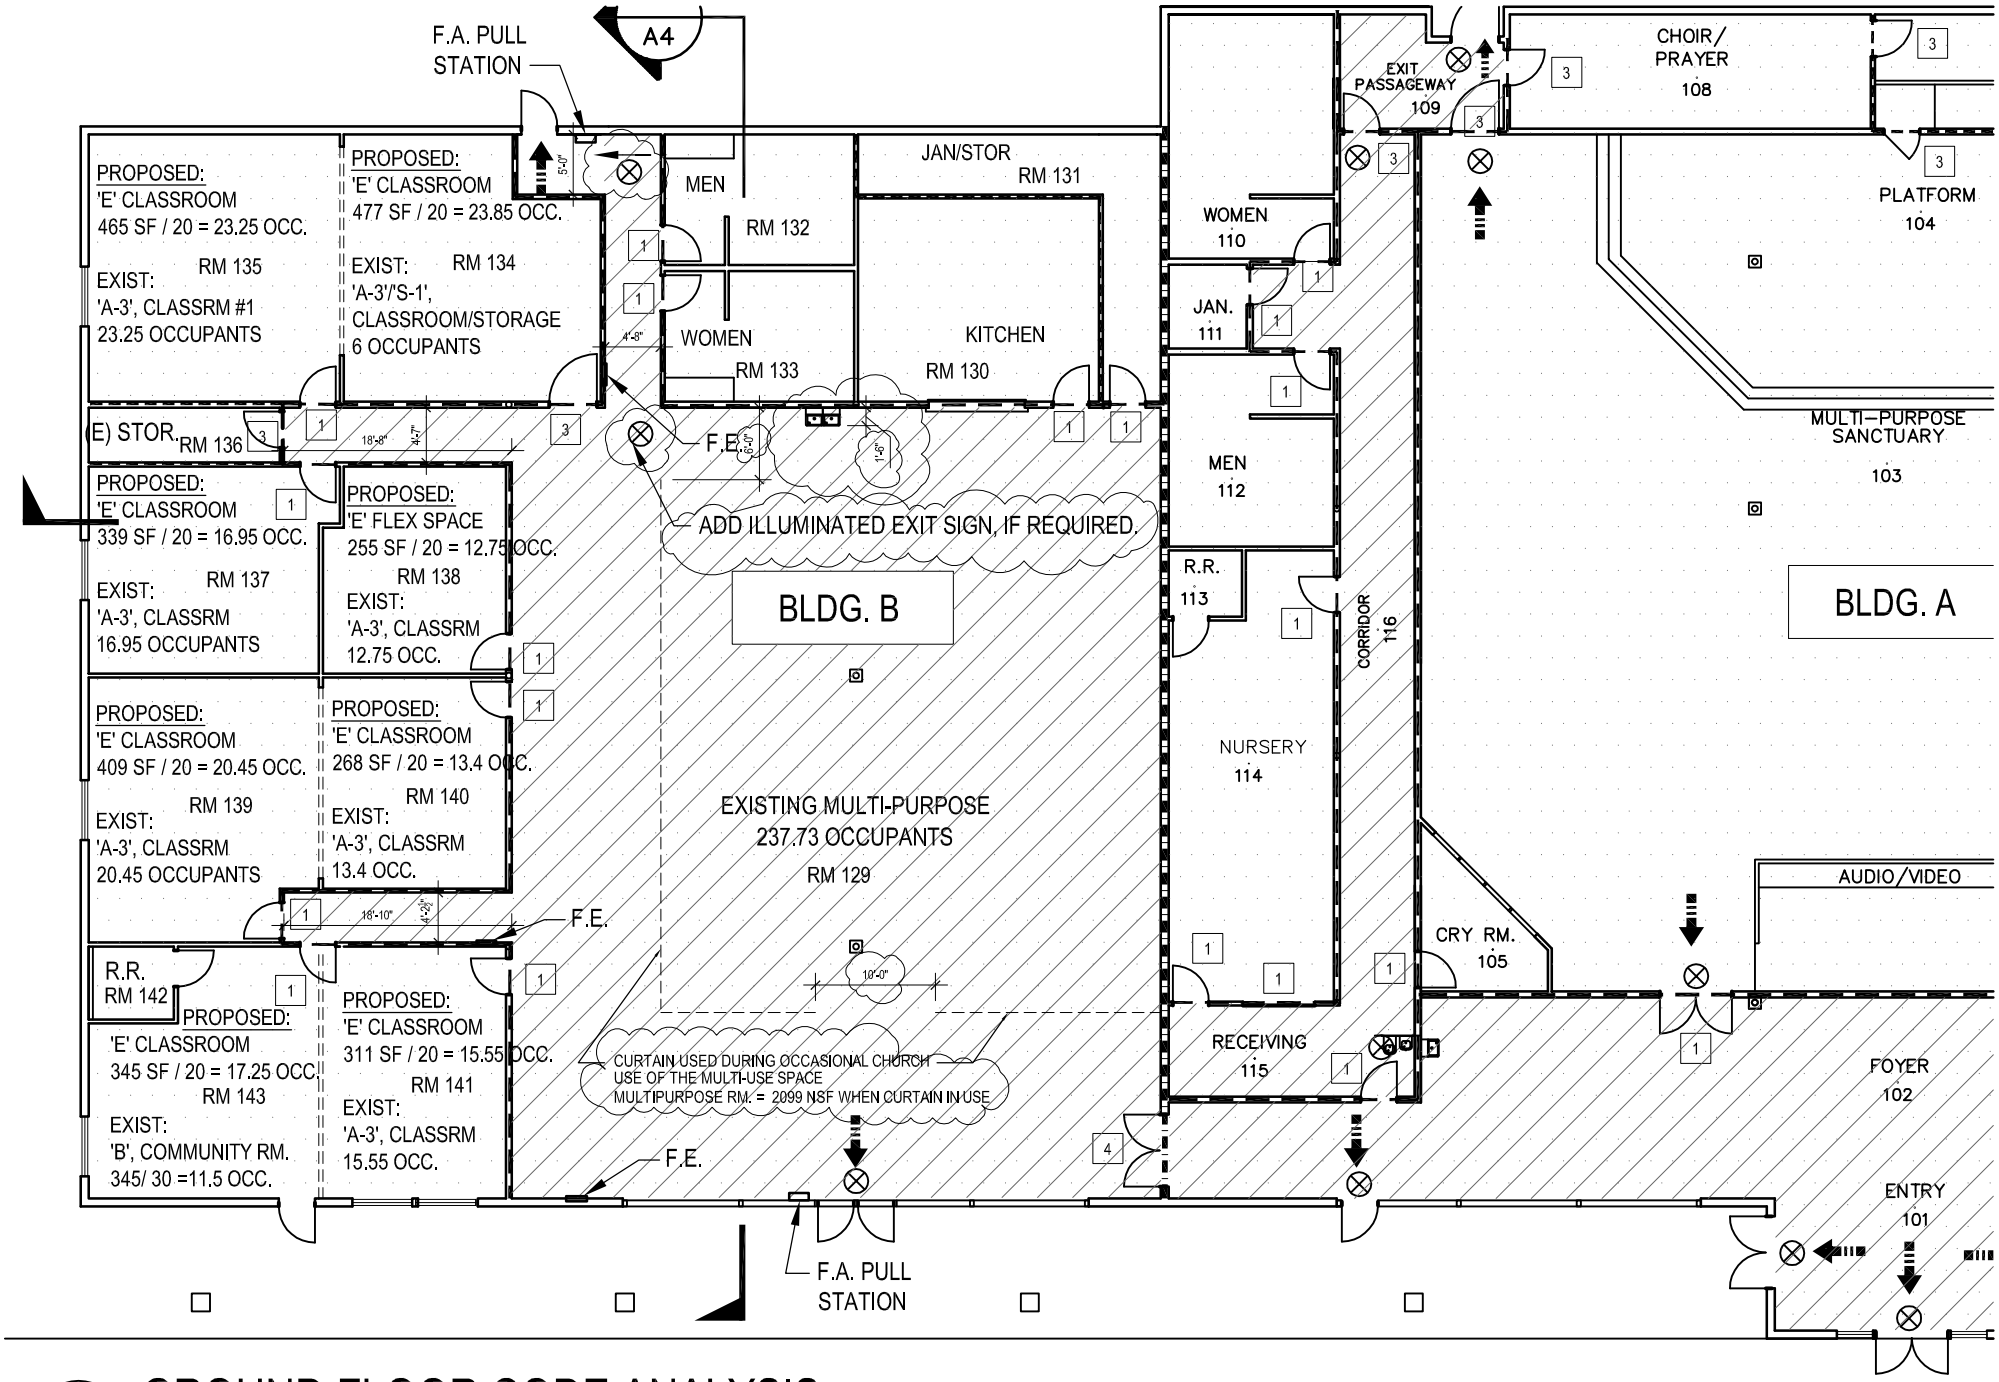

1
A1a

GROUND FLOOR CODE ANALYSIS

1/16" = 1'- 0"