DocuSign Envelope ID: 63B276B8-957B-4338-8E94-449E1A43FB91

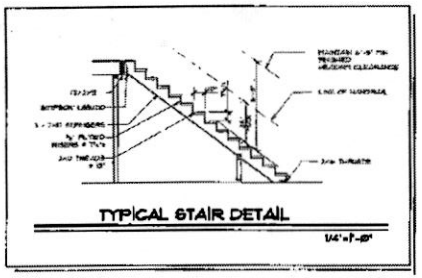

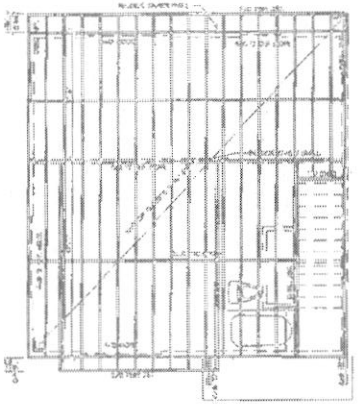

SECOND FLOOR FRAMING

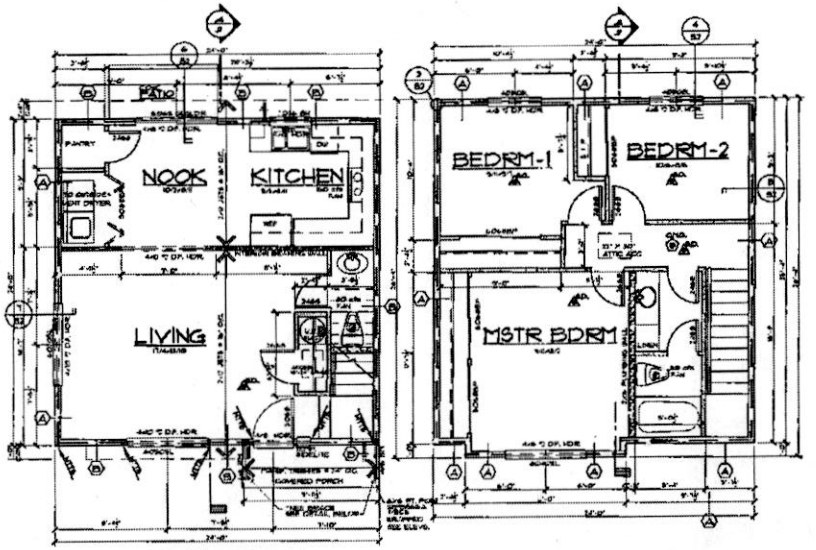

MAIN FLOOR PLAN 637# SECOND FLOOR SECOND FLOOR PLAN
559# FIRST FLOOR
1196# TOTAL

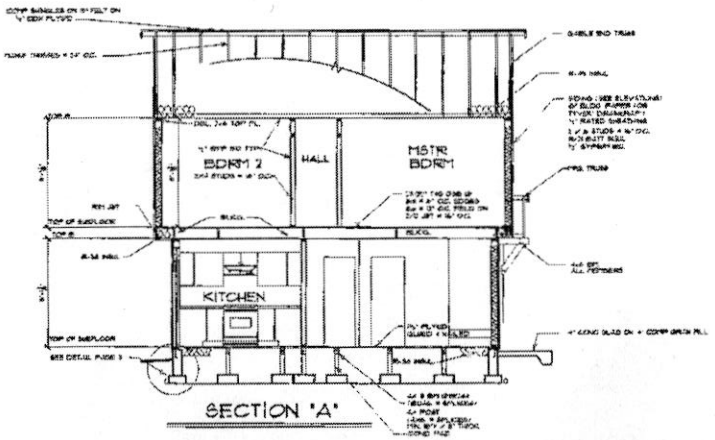

SECTION 'A'

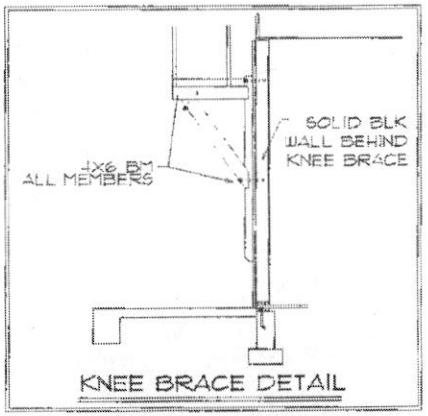

KNEE BRACE DETAIL

NOTE:
SEE STRUCTURAL PAGES
FOR ALL ENGINEERING DETAILS

NOTATIONS ON THIS PAGE
SERVE AS AN ALERT ONLY
THAT ENGINEERING PAGES MUST
BE REFERENCED

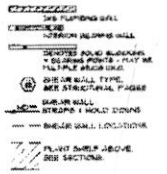

ERNIE JETTE CONSTRUCTION CO.

project
SE BUSH ST.

plan
1196

UNIT 4

2
12/5/11

DocuSign Envelope ID: 63B276B8-957B-4338-8E94-449E1A43FB91

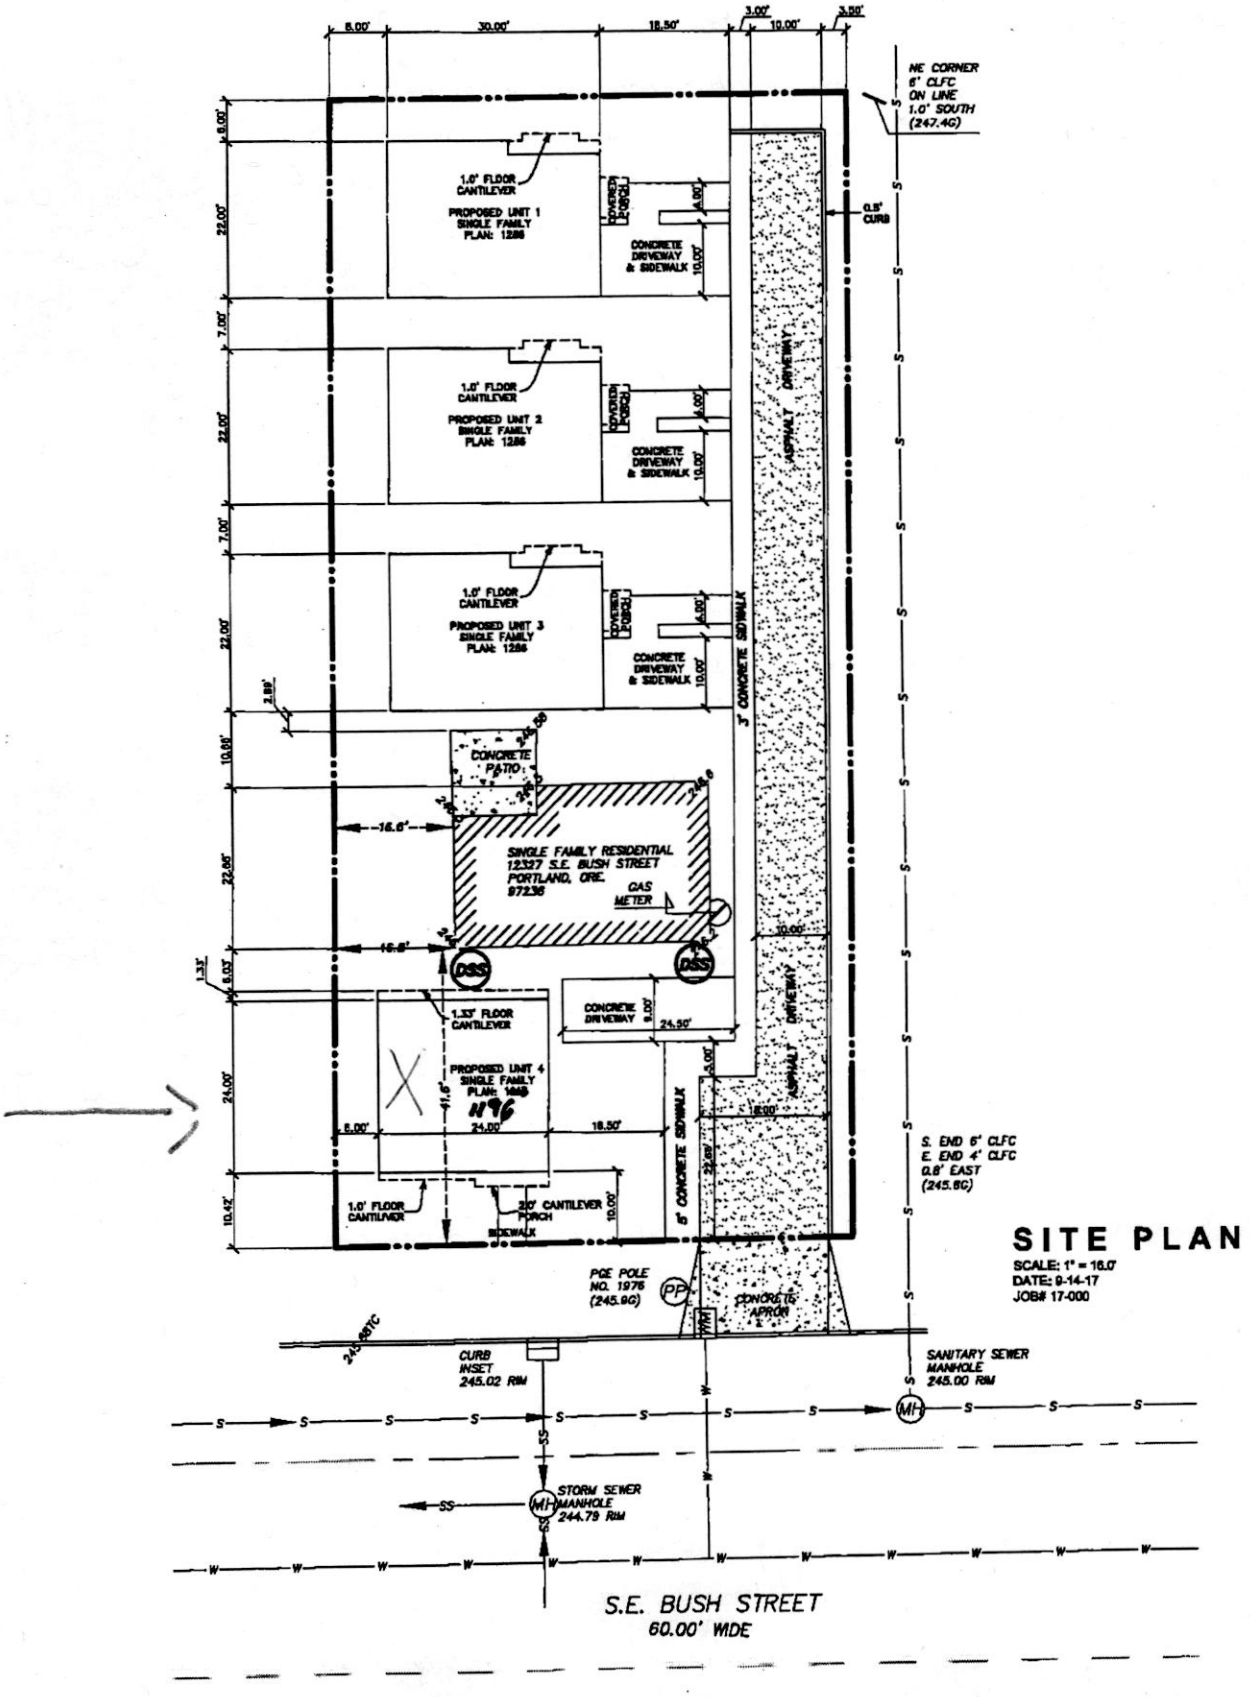

SITE PLAN

SCALE: 1" = 16.0'
DATE: 9-14-17
JOB# 17-000